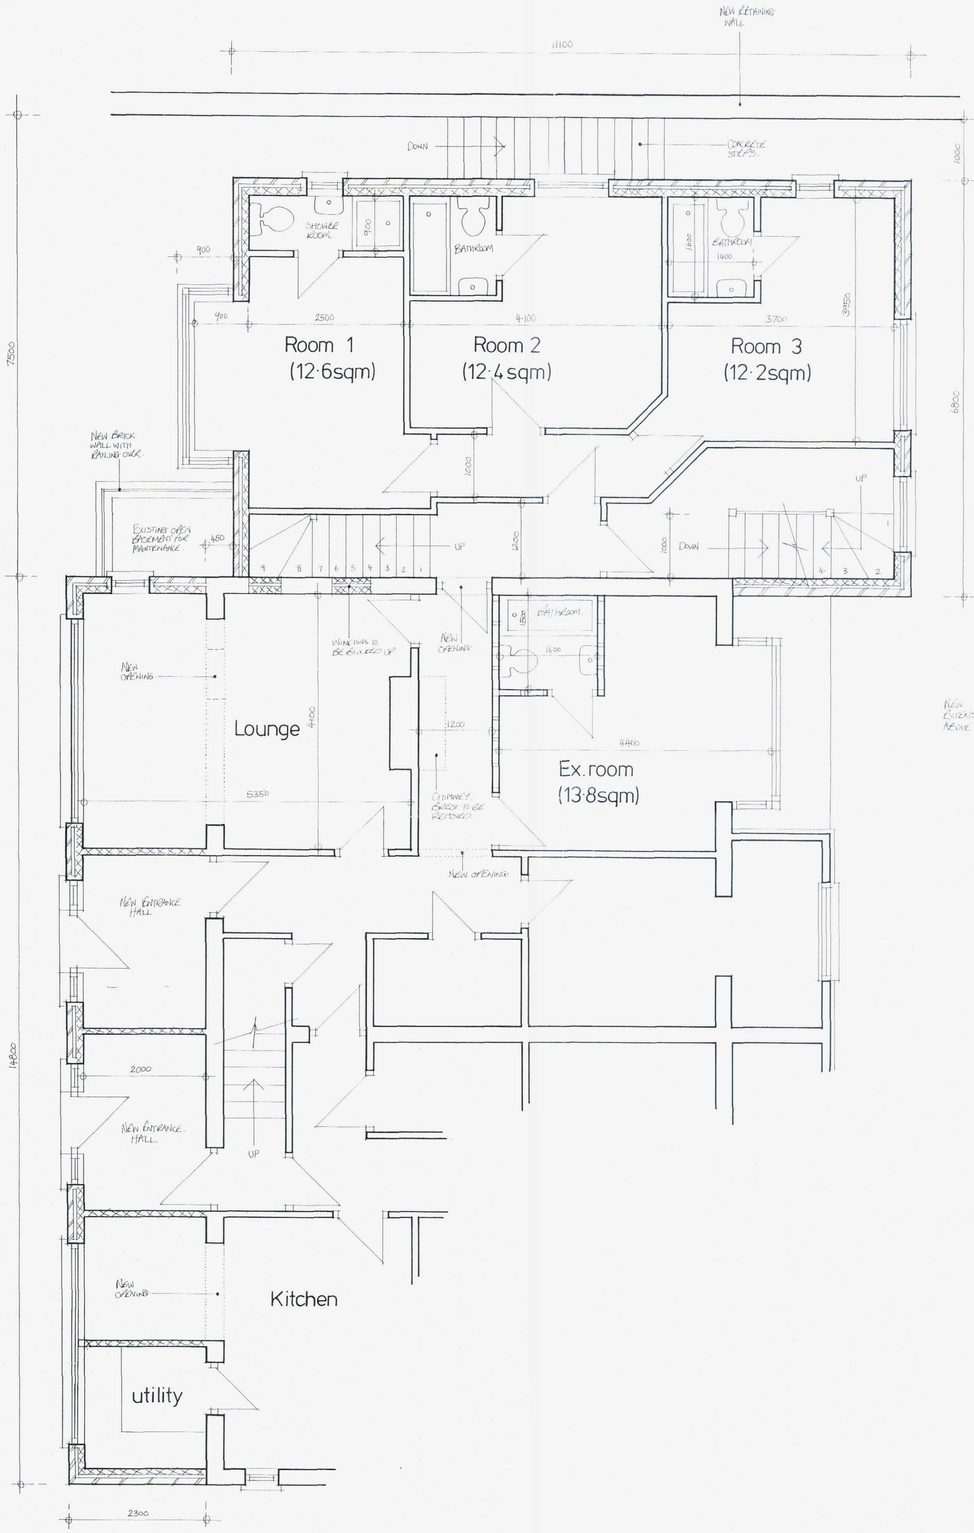

PROPOSED GROUND FLOOR PLAN

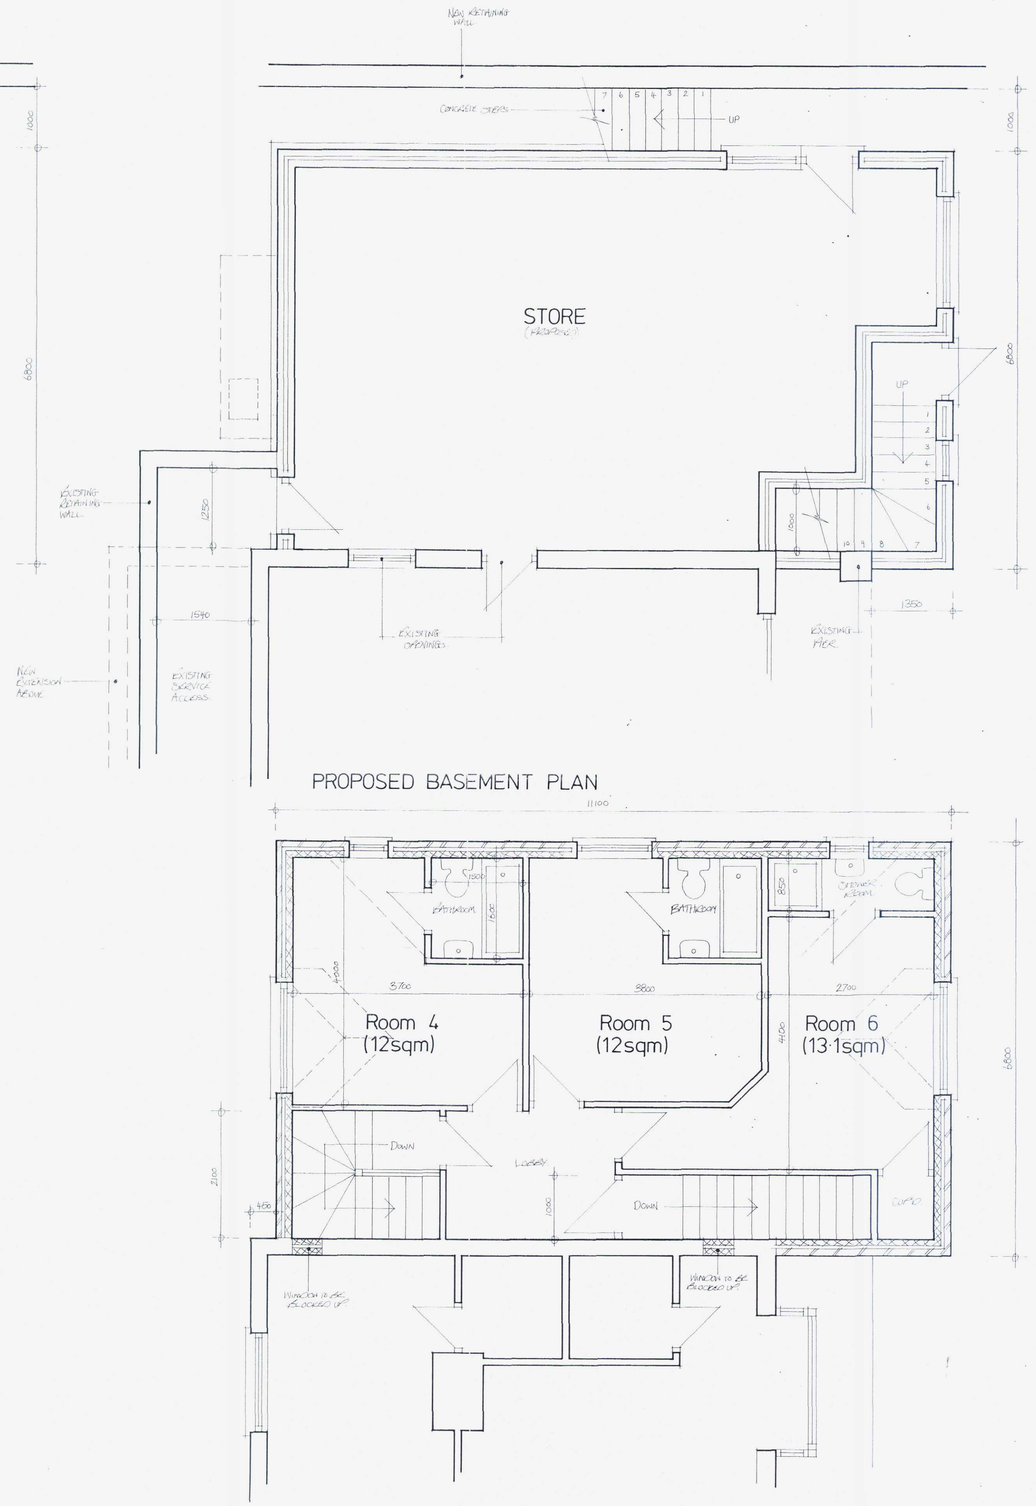

PROPOSED FIRST FLOOR PLAN

PROPOSED BASEMENT PLAN

AMENDMENT

ADUR & WORTHING
PLANNING SERVICES

PLAN	AWDM/ 1063/14
DATE ~~Valid~~	REC'D 19/01/15

ama architectural & quantity surveying services
atterbury moore associates
Unit 1 Gosling Croft Business Park
Long Furlong
Clapham
Worthing
West Sussex
BN13 3UT
Phone: 01903 871131
Fax: 01903 871132
E mail: info@atterburymoore.co.uk

Address of works:	Care Home, 68-70 Brighton Road, Lancing
Project title:	Proposed 6-bed 3 storey side extension and single storey front extension
Drawing title:	Proposed Floor Plans
Date:	June 2009
Revisions:	A. Dec. 14.
Scales:	1:50
Dwg No.	01 of 02
Job No.	AD-118-01