0 1 2 3 4 5 6 7 8 9 10

scale in metres 1:50

amendments				
rev.	date	comment	auth.	chkd.
-	-	-	-	-

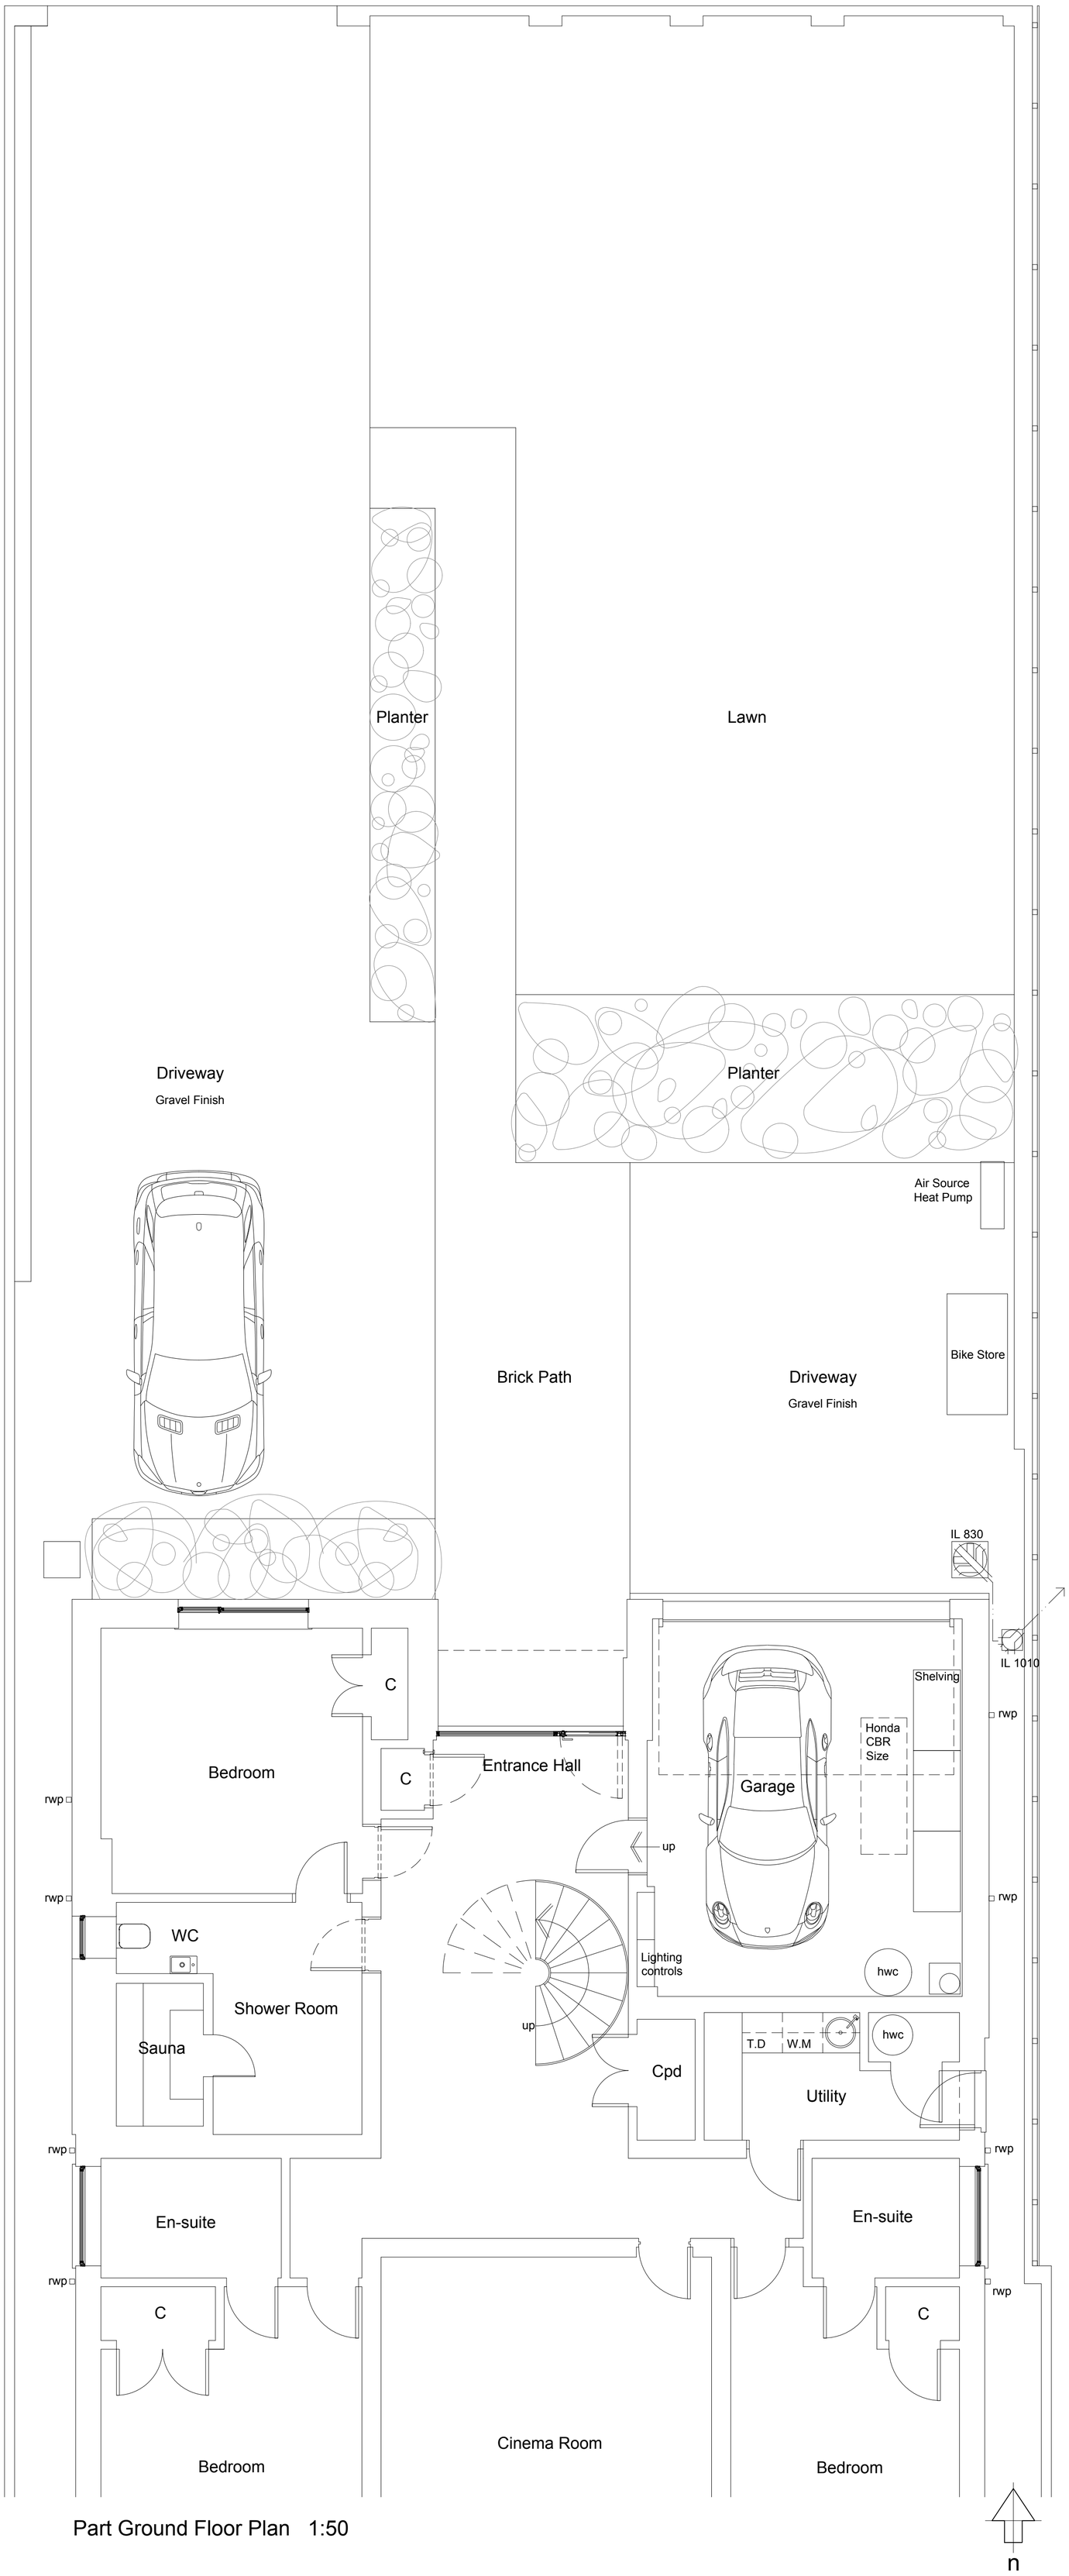

Part Ground Floor Plan 1:50

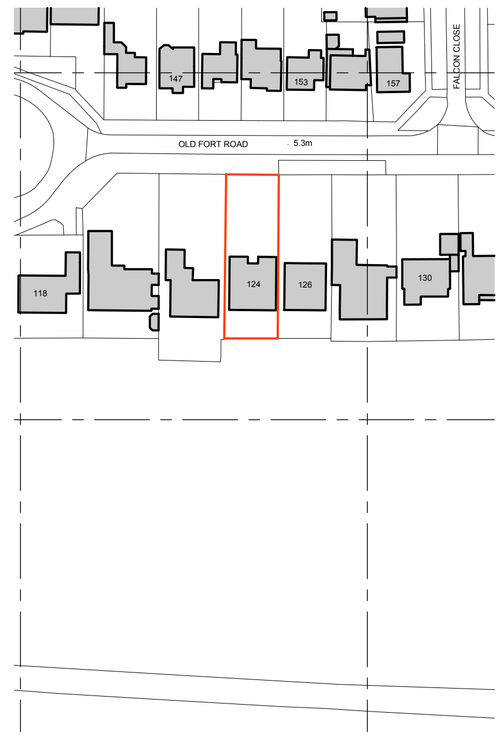

Location Plan 1:1250

0 25 50 75 100

scale in metres 1:1250

client	drawing number	revision
Mr & Mrs Madders	0738.EXG.001	_

project	drawing title
124 Old Fort Road Shoreham By Sea West Sussex, BN43 5HL	Existing part Ground Floor Plan and Location Plan Measured Survey

drawn by	checked by	riba work stage	date	scale/original sheet size
G.M / M.B	G.I	3	Oct, '24	1:50, 1:1250 @ A1

www.abir.co.uk studio@abirarchitects.co.uk
Unit 1, Beta House, St John's Road, Hove, BN3 2FX, United Kingdom
Hove +44 (0)1273 724 384
Company No 06877117 VAT No 971 4147 17

© ABIR Architects Ltd. Check all dimensions on site before work is undertaken. All goods, materials and workmanship to conform with current building regulations, BSS and COP's.

ABIR Architects

RIBA Chartered Practice