amendments				
rev.	date	comment	auth.	chkd.
-	-	-	-	-

0 1 2 3 4 5 6 7 8 9 10

scale in metres 1:50

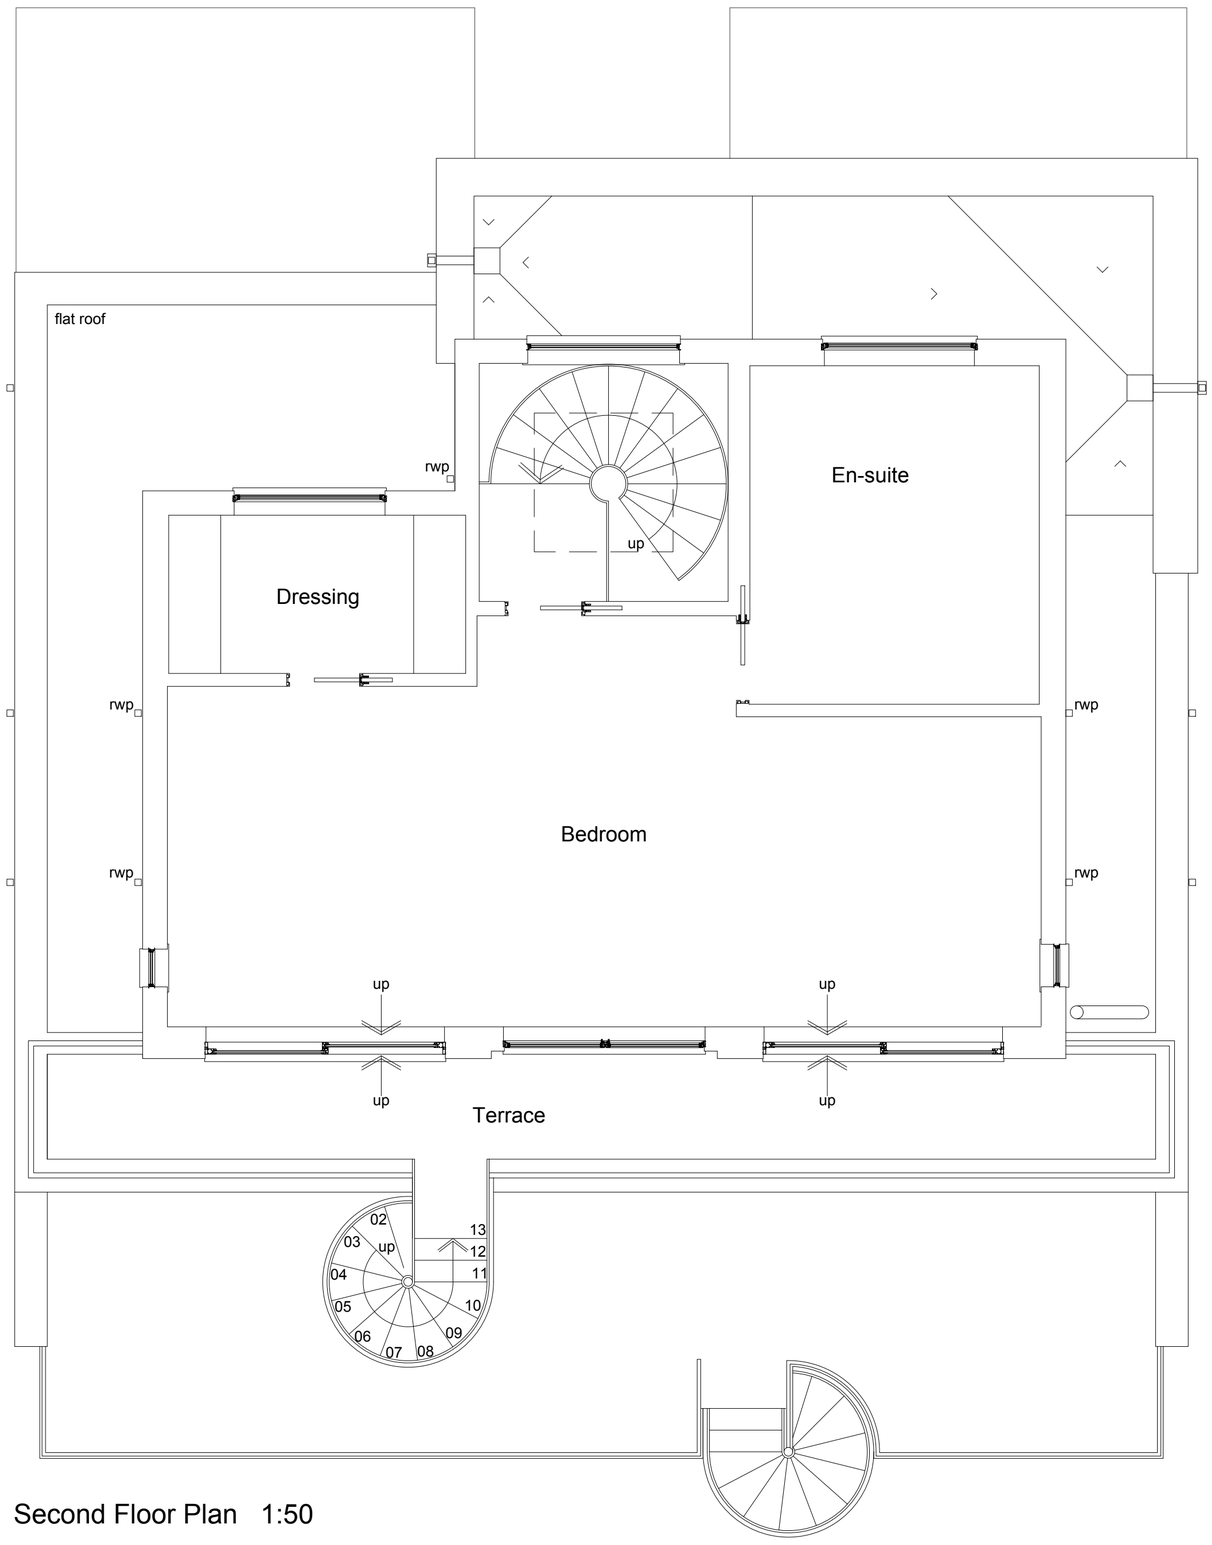

Second Floor Plan 1:50

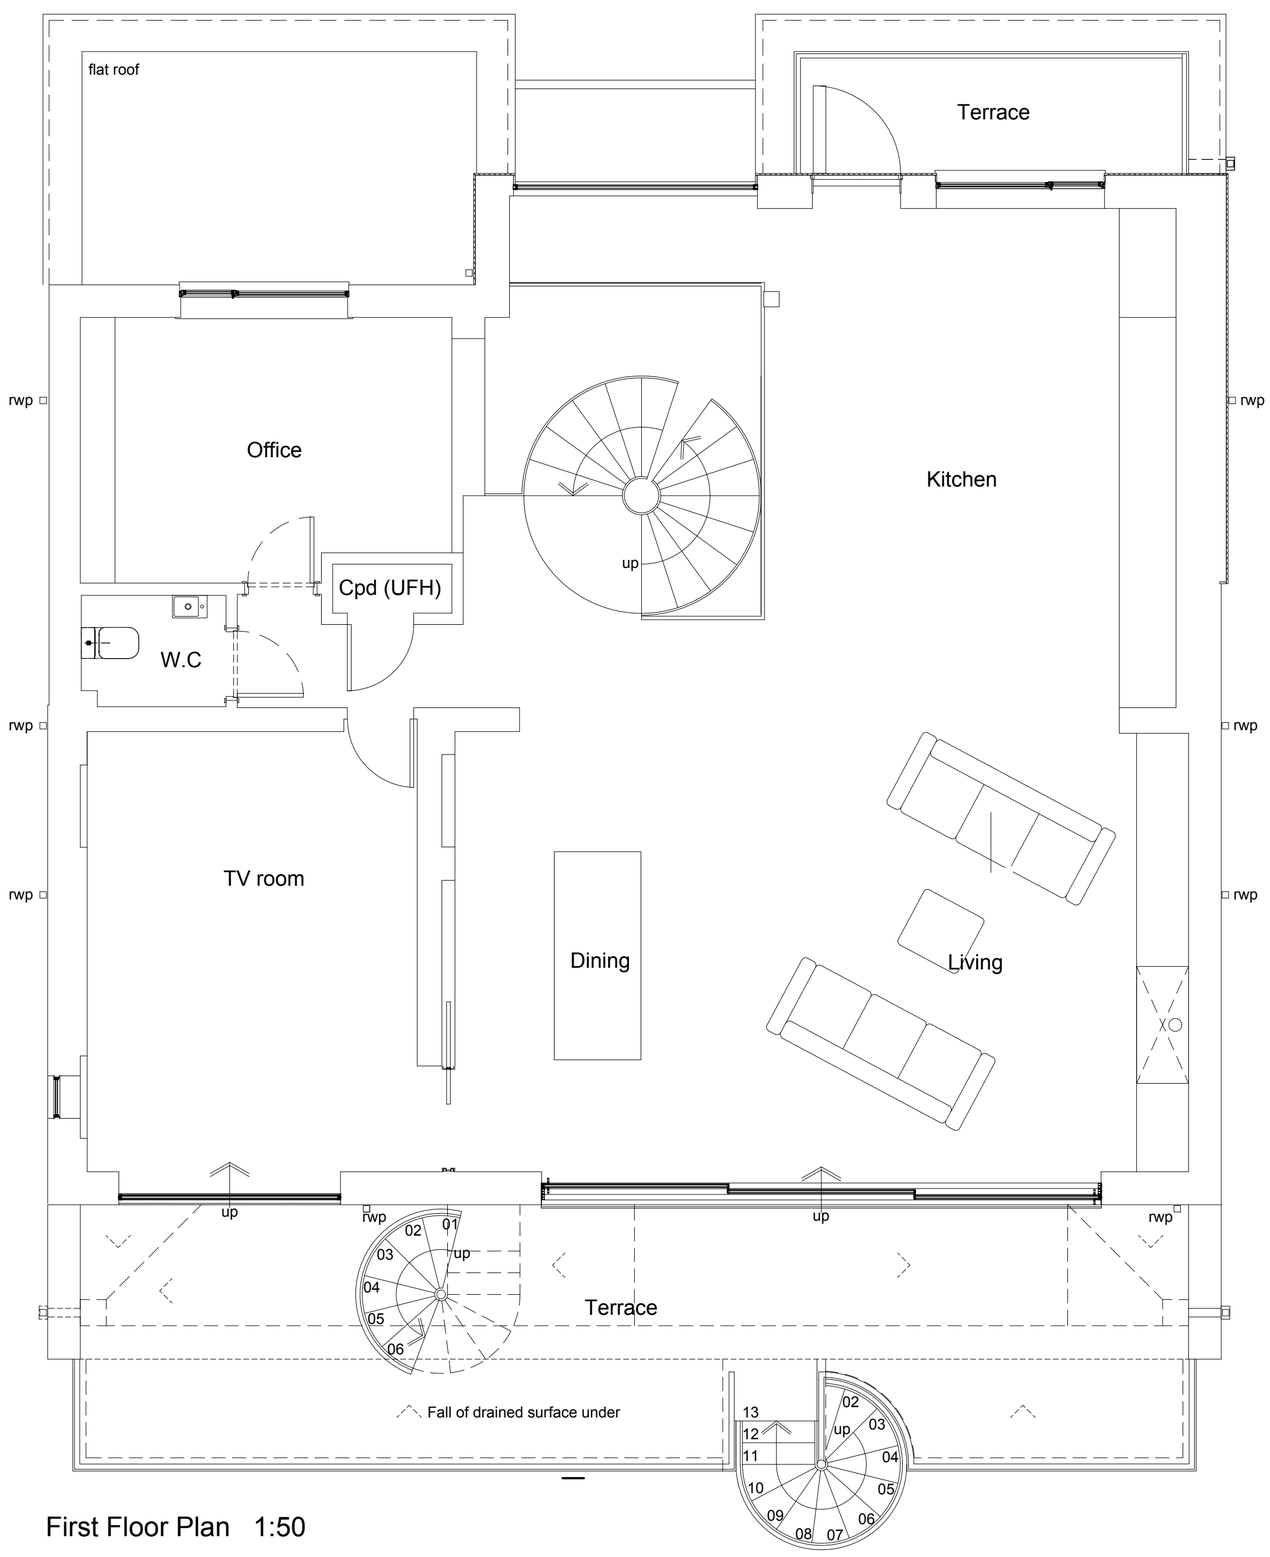

First Floor Plan 1:50

client	drawing number	revision
Mr & Mrs Madders	0738.EXG.002	_

project	drawing title
124 Old Fort Road Shoreham By Sea West Sussex, BN43 5HL	Existing First and Second Floor Plan Measured Survey

drawn by	checked by	riba work stage	date	scale/original sheet size
G.M / M.B	G.I	3	Oct, '24	1:50 @ A1

www.abir.co.uk studio@abirarchitects.co.uk
Unit 1, Beta House, St John's Road, Hove, BN3 2FX, United Kingdom
Hove +44 (0)1273 724 384
Company No 06877117 VAT No 971 4147 17

© ABIR Architects Ltd. Check all dimensions on site before work is undertaken. All goods, materials and workmanship to conform with current building regulations, BSS and COP's.

ABIR Architects

RIBA Chartered Practice