amendments				
rev.	date	comment	auth.	chkd.
A	25.10.06	External material amendment to first floor extension	C.P	G.I

0 1 2 3 4 5 6 7 8 9 10

scale in metres 1:50

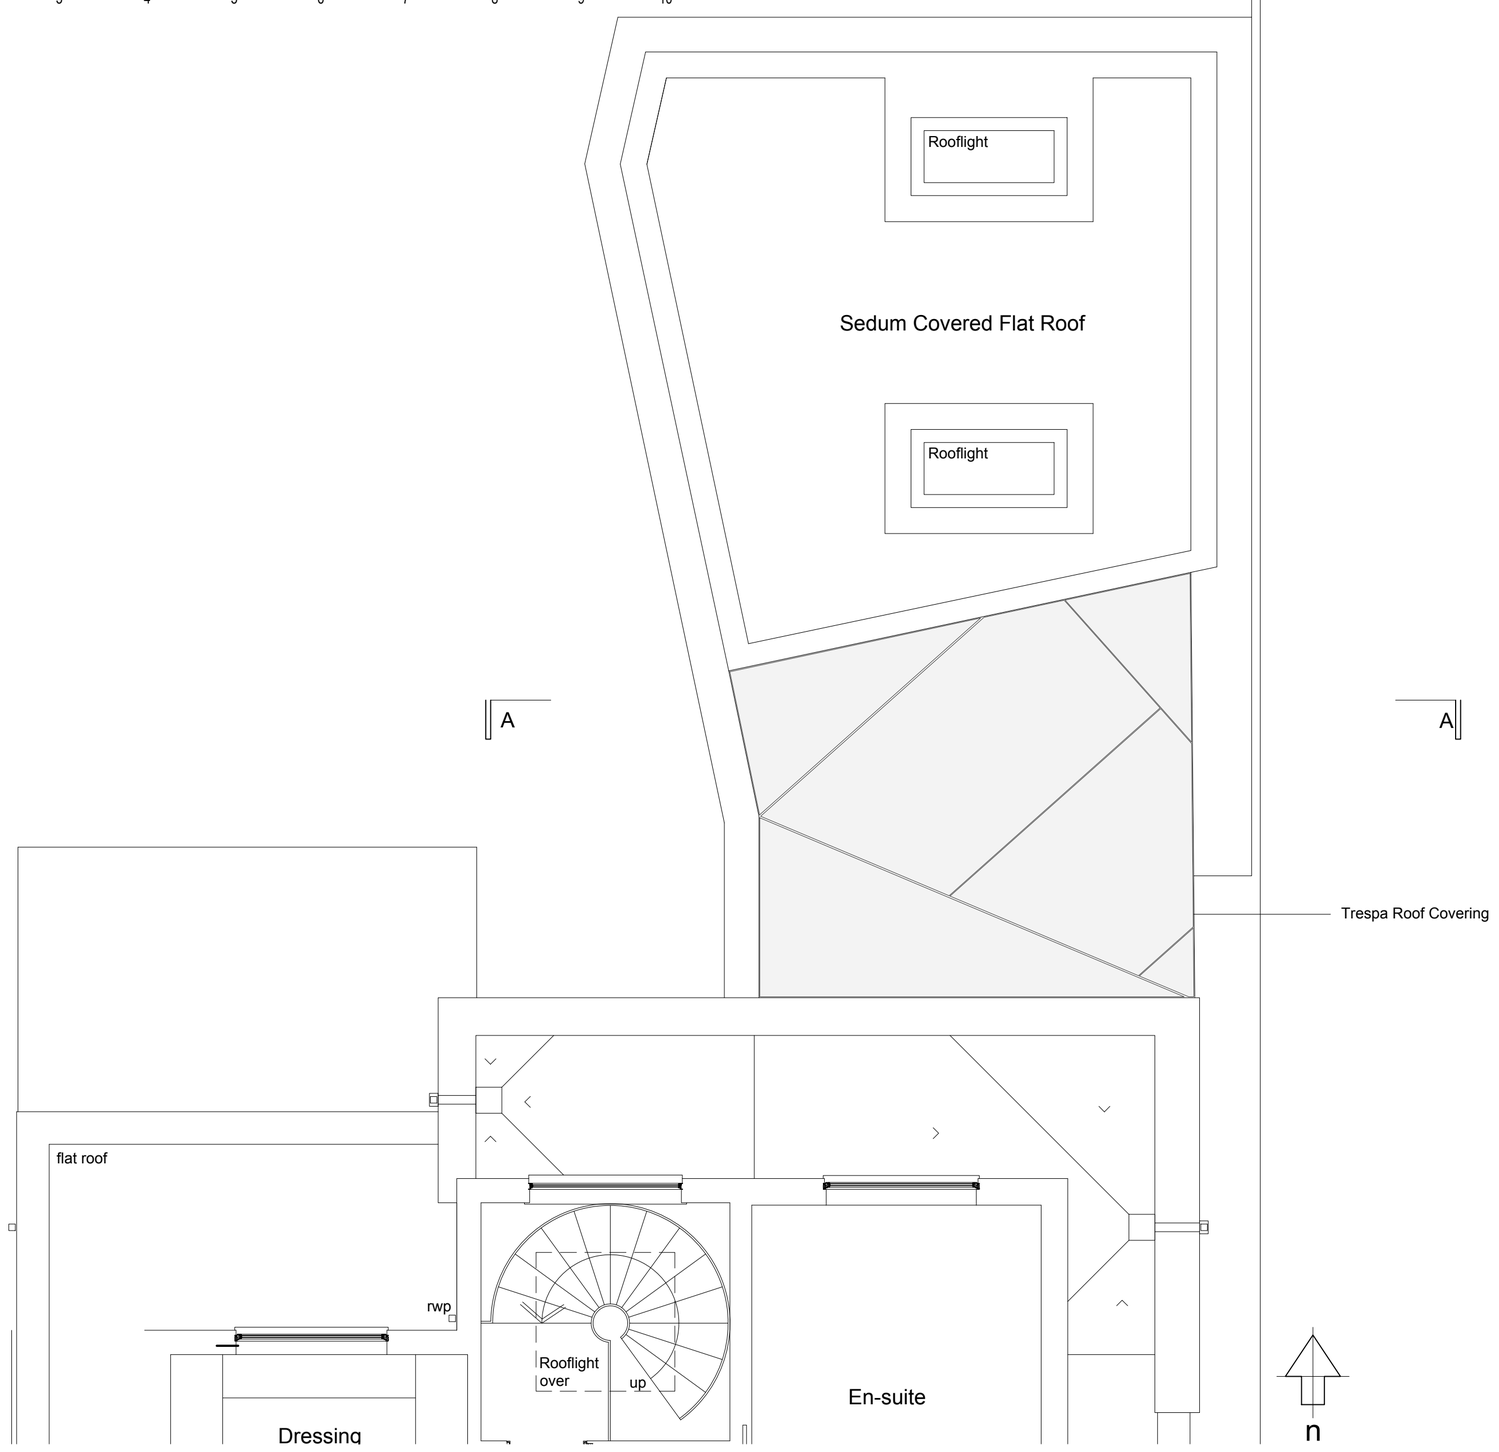

Part Second Floor Plan and Roof Plan 1:50

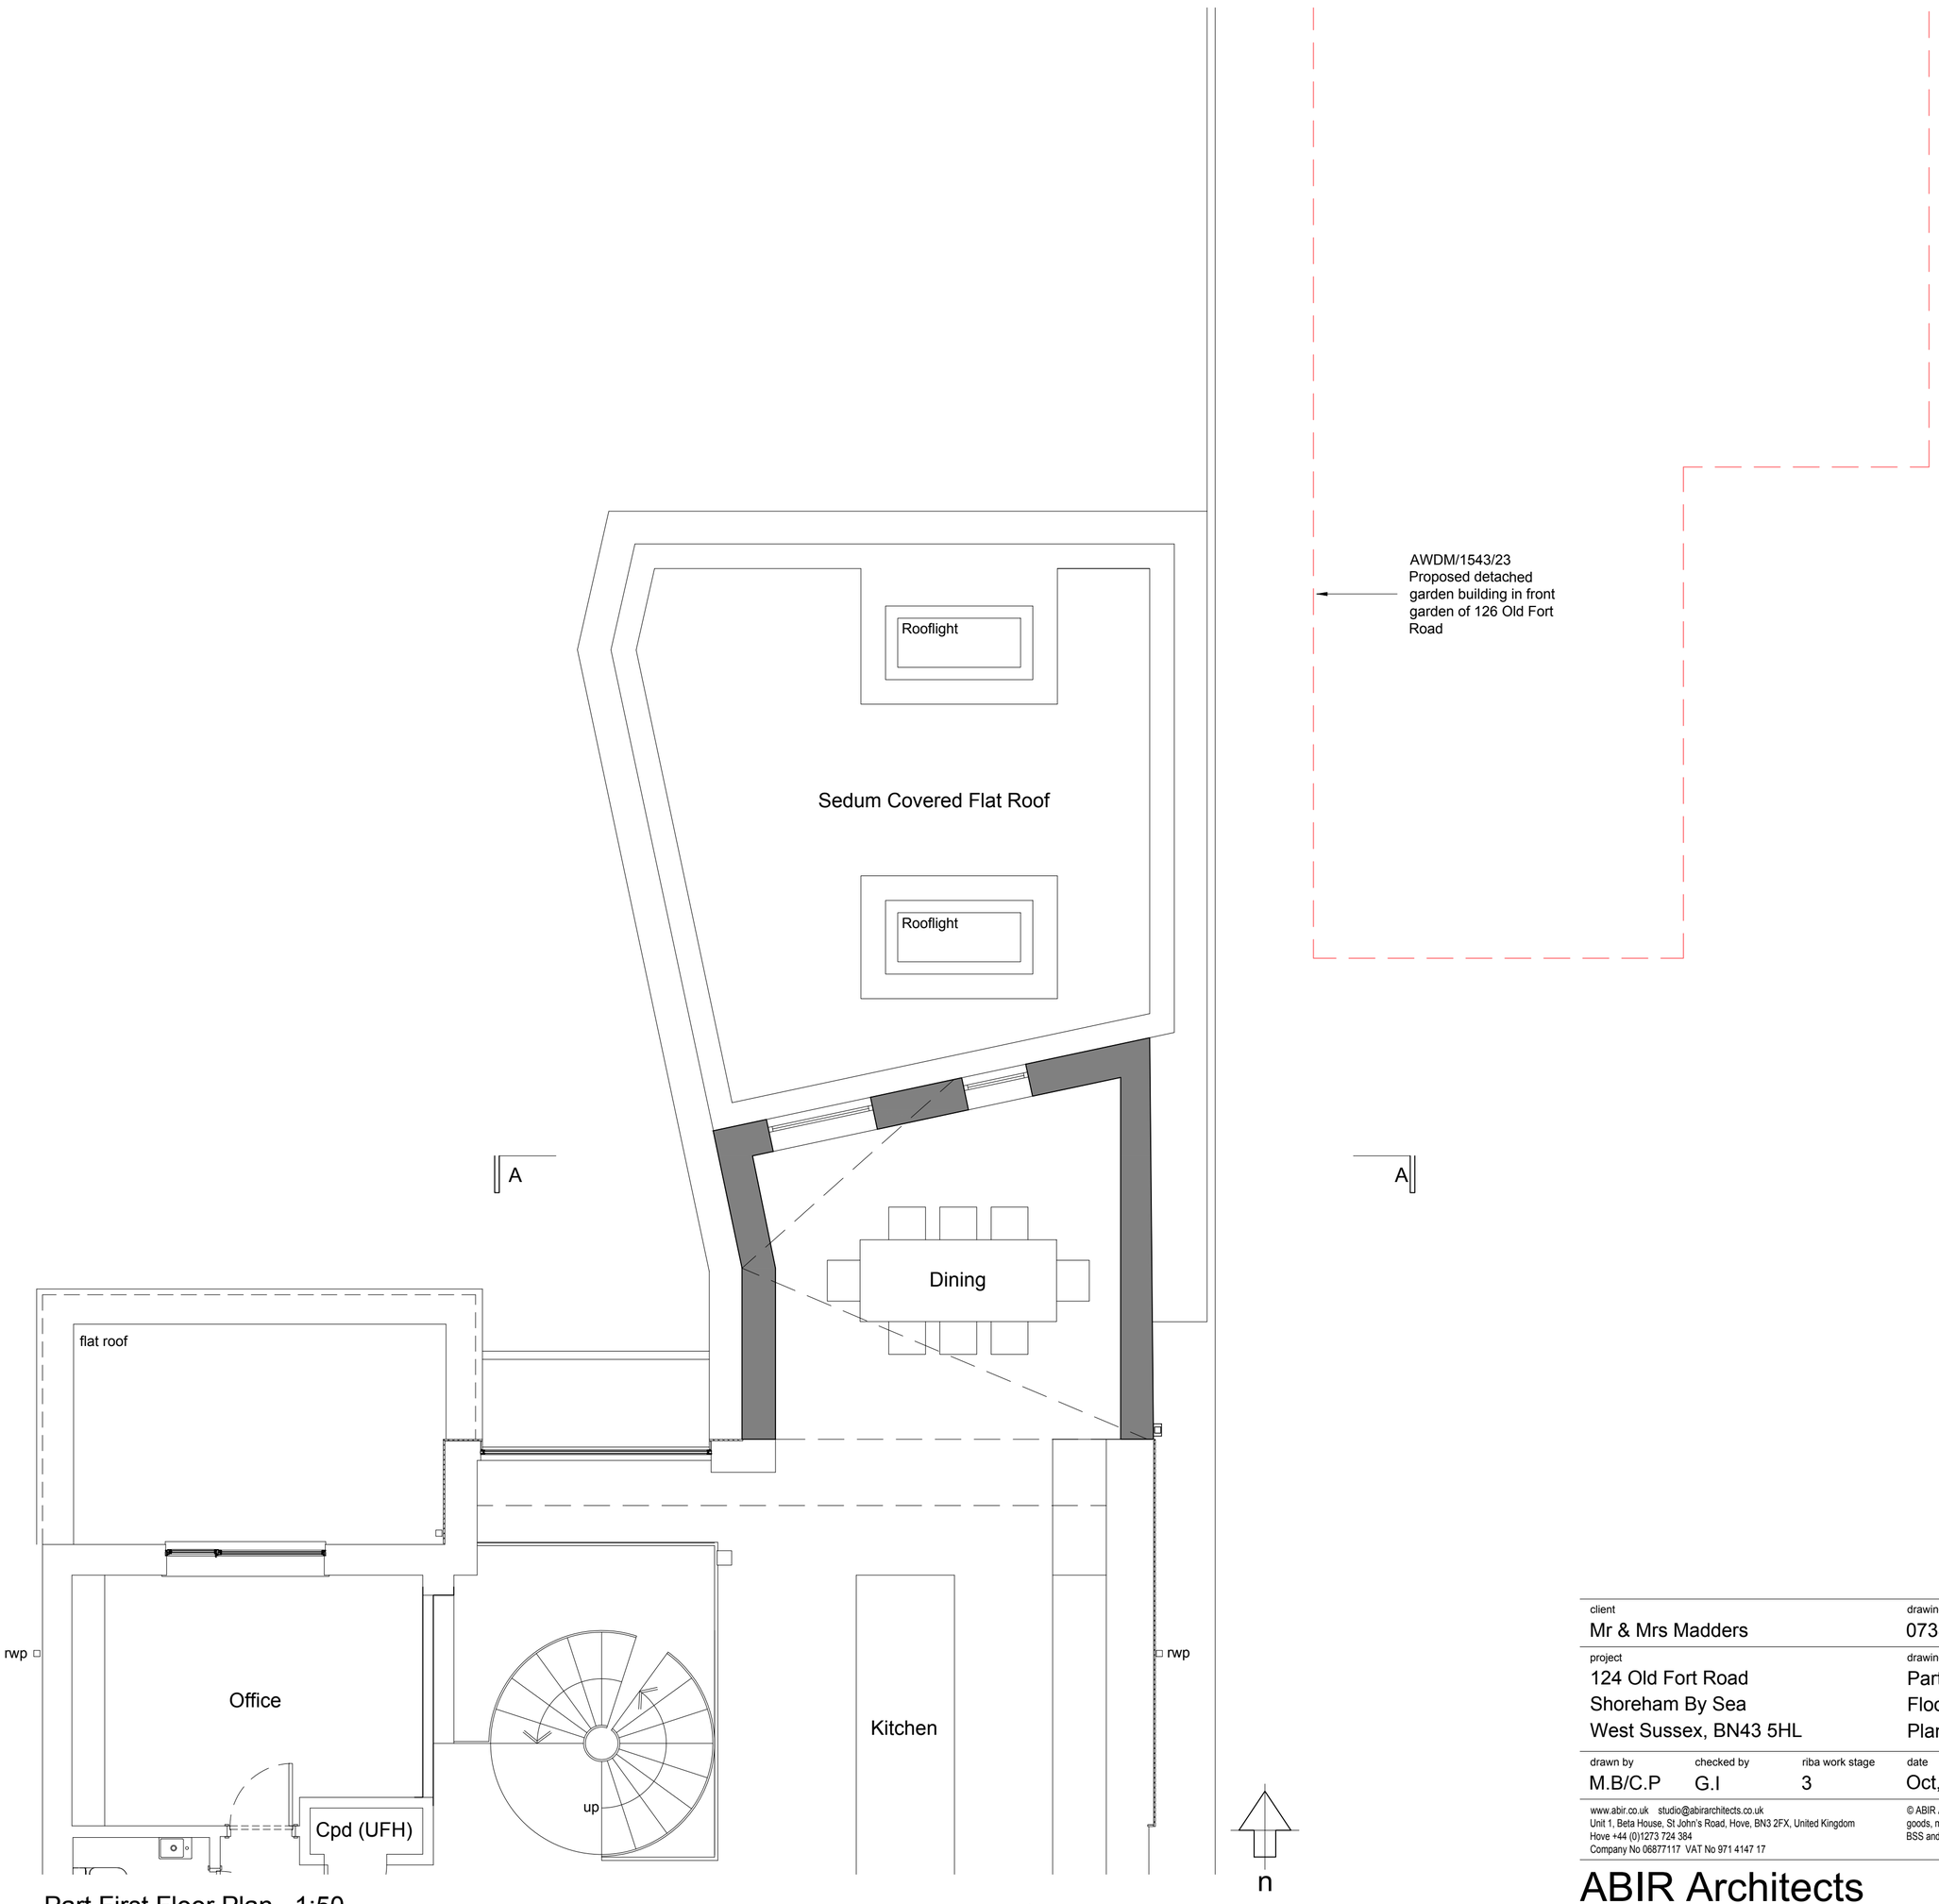

Part First Floor Plan 1:50

client	drawing number	revision
Mr & Mrs Madders	0738.PL.002	A
project	**drawing title**	
124 Old Fort Road Shoreham By Sea West Sussex, BN43 5HL	Part Proposed First Floor, Second Floor and Roof plans Planning	
drawn by	**checked by**	**riba work stage**	**date**	**scale/original sheet size**
M.B/C.P	G.I	3	Oct, '25	1:50 @ A1

www.abir.co.uk studio@abirarchitects.co.uk
Unit 1, Beta House, St John's Road, Hove, BN3 2FX, United Kingdom
Hove +44 (0)1273 724 384
Company No 06877117 VAT No 971 4147 17

© ABIR Architects Ltd. Check all dimensions on site before work is undertaken. All goods, materials and workmanship to conform with current building regulations, BSS and COP's.

ABIR Architects

RIBA Chartered Practice