amendments				
rev.	date	comment	auth.	chkd.
A	18.12.24	Revision to height of proposed detached garden building in front garden of 126 Old Fort Road	C.P	G.I
B	27.01.25	Revision to parapet height further to planners comments	M.B	G.I
C	25.10.06	External material amendment to first floor extension	C.P	G.I

0 2.5 5 7.5 10

scale in metres 1:100

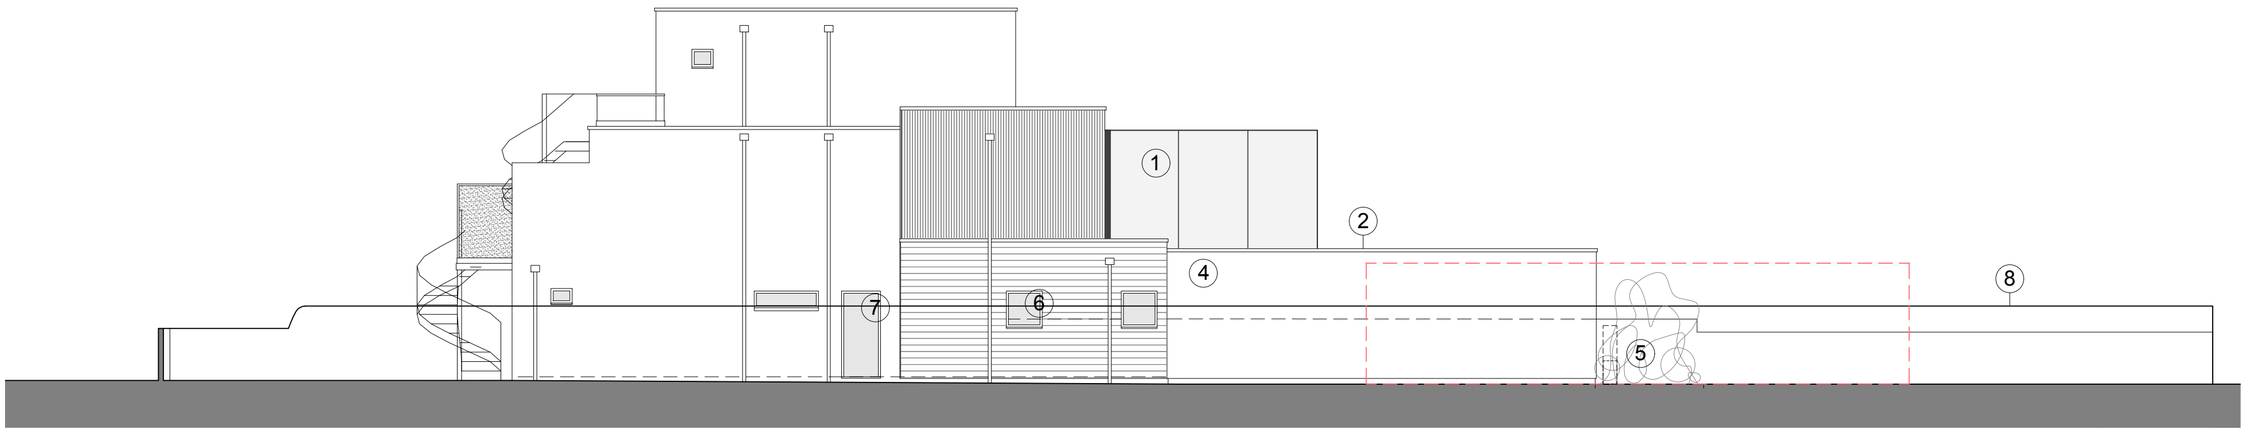

East Elevation 1:100

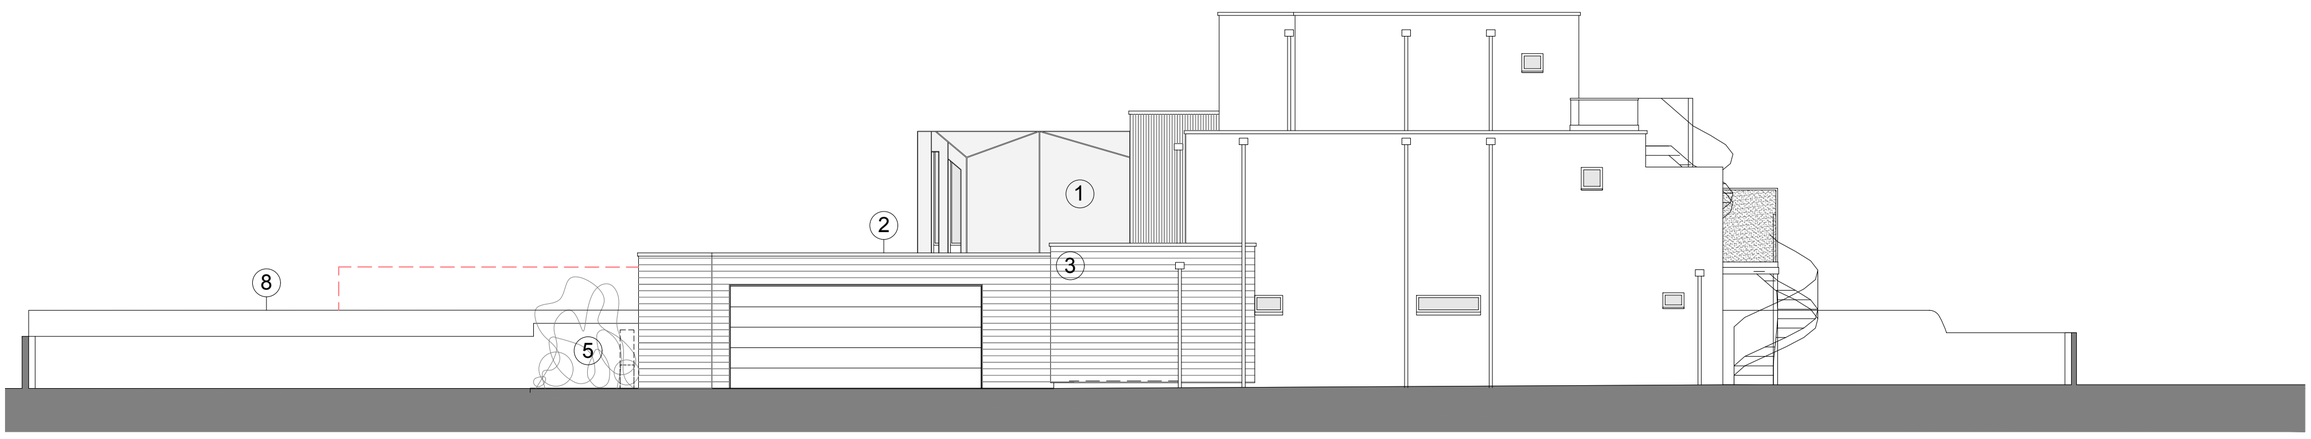

West Elevation 1:100

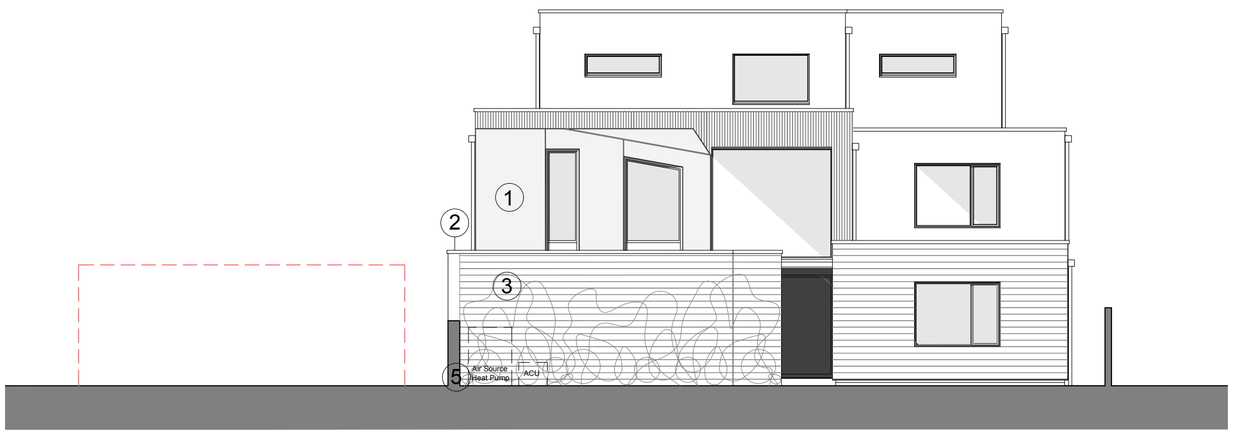

North Elevation 1:100

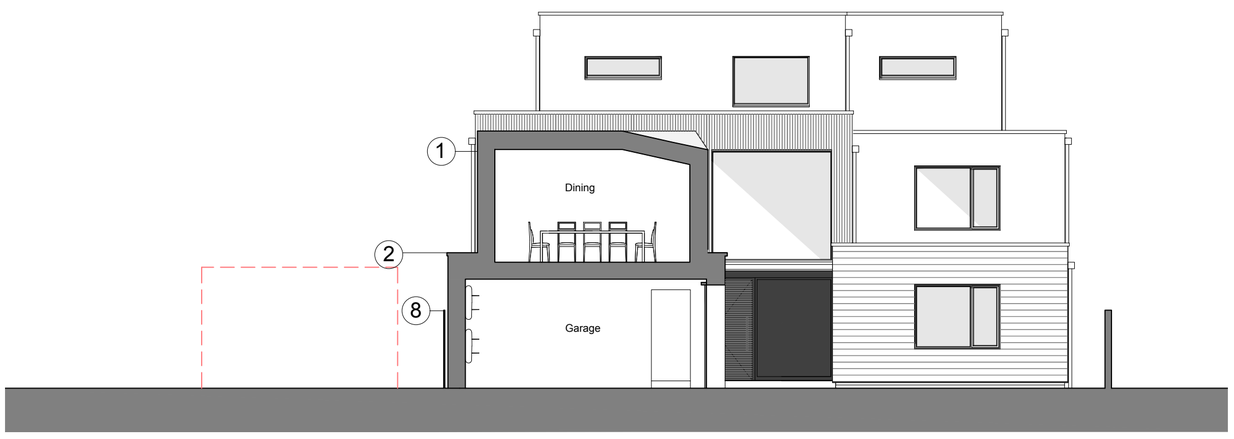

Section AA 1:100

Key

1. Trespa Board '(Meteon Naturals' - 'NA17 Natural Graphite Matt')
2. Powder coated aluminium coping to match existing
3. Cedar horizontal timber cladding to match existing
4. White render finish to match existing
5. Planter relocated
6. New fixed FR window
7. New window in glass door opening
8. 1.8m Fence between 126 Old Fort Road and 124 Old Fort Road

AWDM/1543/23 Proposed detached garden building in front garden of 126 Old Fort Road

/Users/clare.passau/Desktop/Screenshot 2025-10-06 at 14.38.52.png

Photograph of Trespa Board sample ('Meteon Naturals' - 'NA17 Natural Graphite Matt')

client	drawing number	revision
Mr & Mrs Madders	0738.PL.003	C
project	**drawing title**	
124 Old Fort Road Shoreham By Sea West Sussex, BN43 5HL	Proposed Elevations and Section Planning	

drawn by	checked by	riba work stage	date	scale/original sheet size
M.B/C.P	G.I	3	Oct, '25	1:100 @ A1

www.abir.co.uk studio@abirarchitects.co.uk
Unit 1, Beta House, St John's Road, Hove, BN3 2FX, United Kingdom
Hove +44 (0)1273 724 384
Company No 06877117 VAT No 971 4147 17

© ABIR Architects Ltd. Check all dimensions on site before work is undertaken. All goods, materials and workmanship to conform with current building regulations, BSS and COP's.

ABIR Architects

RIBA Chartered Practice