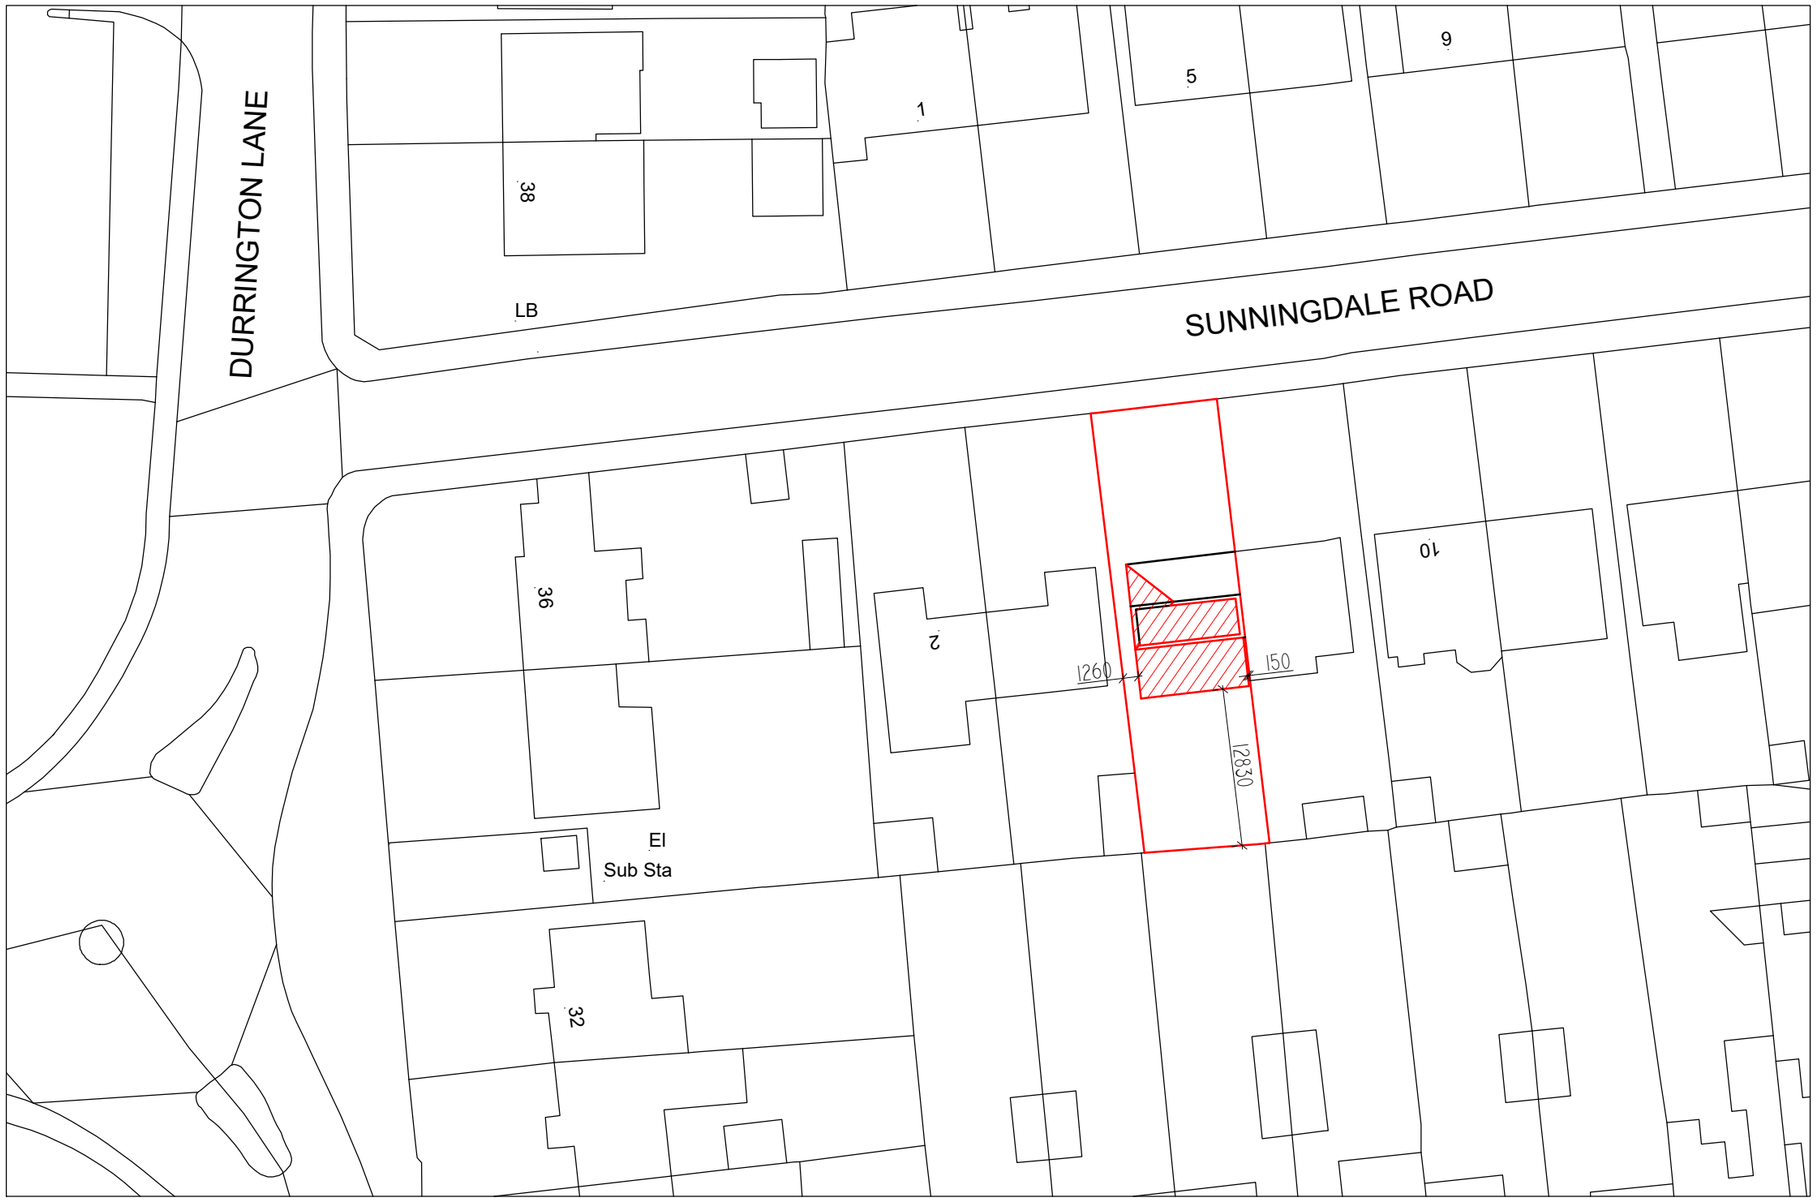


Scale 1:500

0 10 20 50

N

Rev.	Date	Amendments Description
A	21/10/25	

Coastline ARCHITECTS

Contact
01903 357 047
info@coastlinearchitects.com
www.coastlinearchitects.com

client: Mr & Mrs Gray

site address: 6 SUNNINGDALE ROAD
WORTHING, BN13 2NF

project title: Proposed loft conversion and single storey rear extension.

drawing title: BLOCK PLAN

status: PLANNING

date: 8th Jul 2025

drawn by: EL

scale: 1:500 @ A3

drawing no.: A-S-302 Rev. A