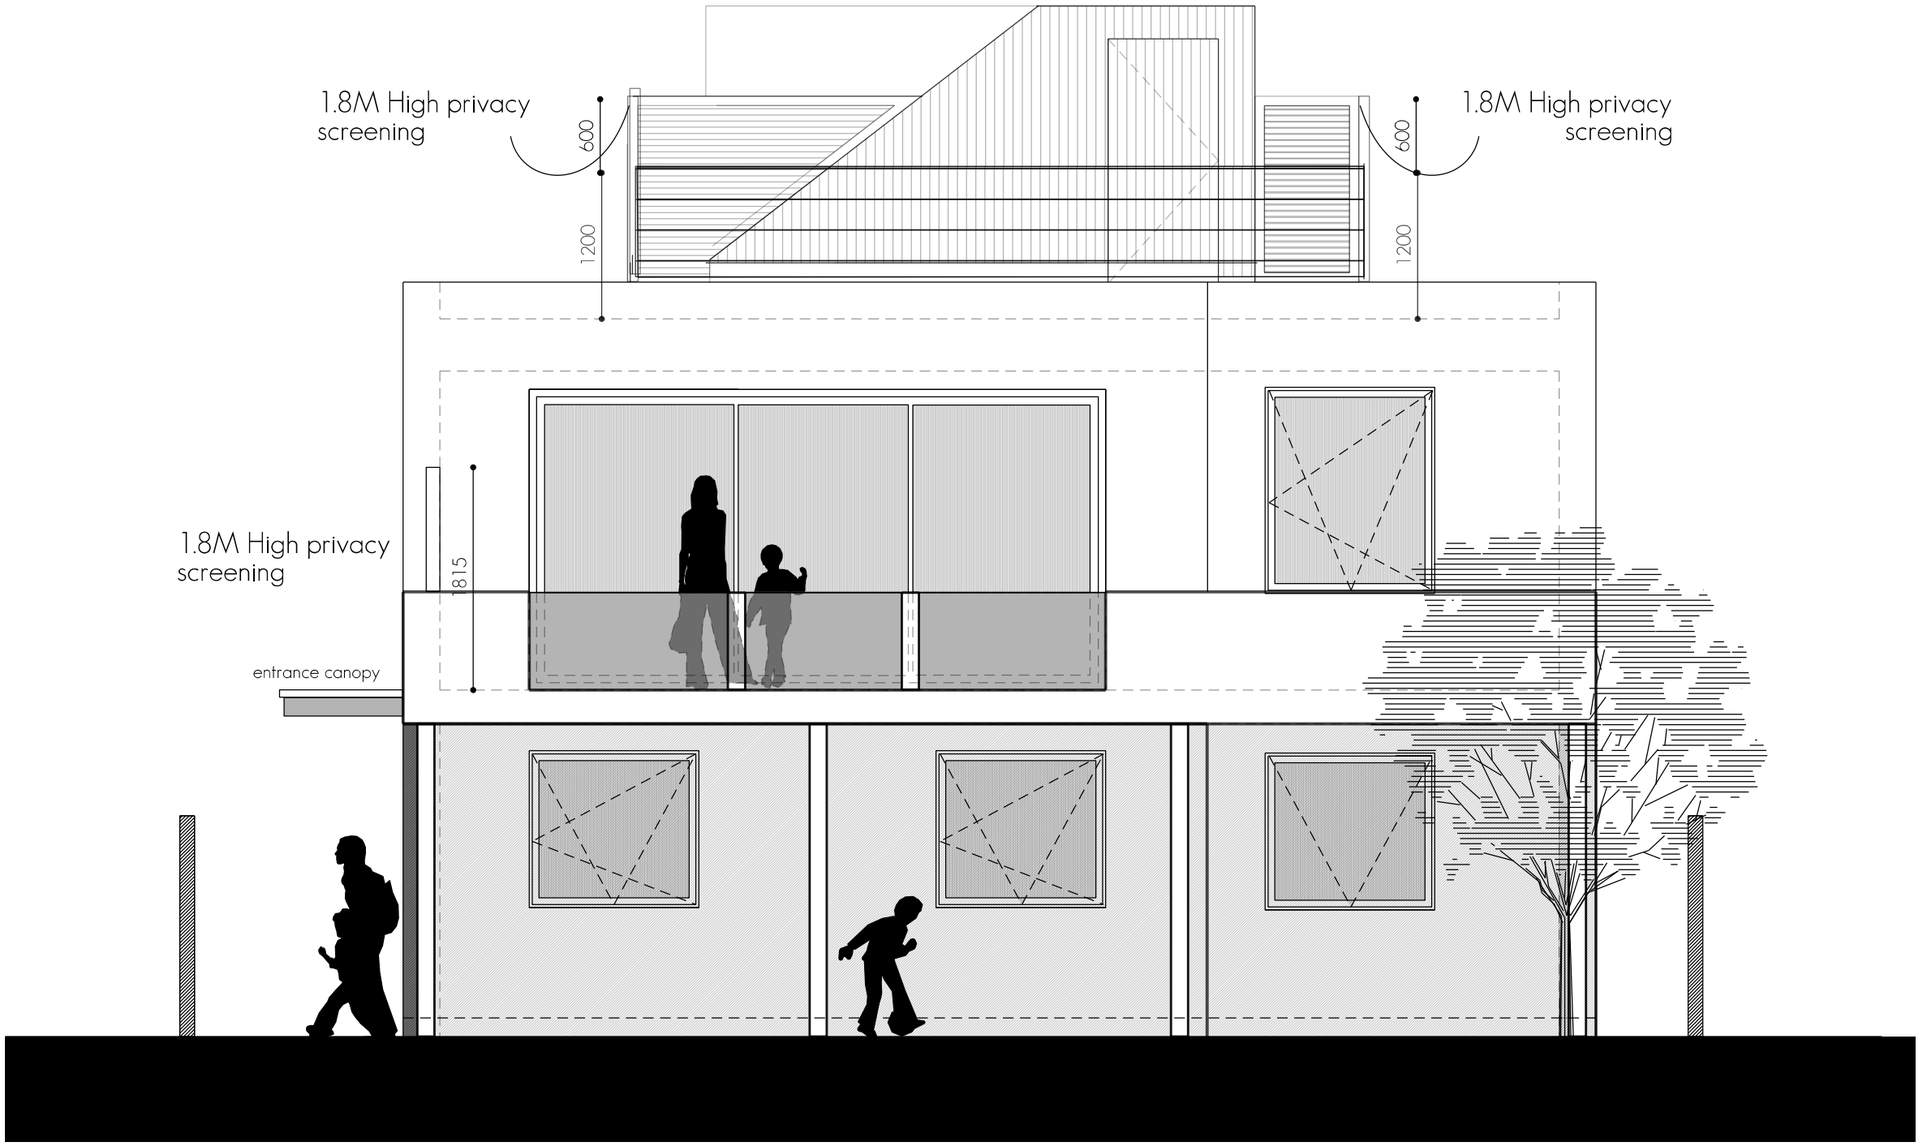


openplan ARCHITECTURE
refining building

PROPOSED FRONT(SOUTH) ELEVATION

1m 2m 3m 4m 5m

CLIENT	111 OLD FORT ROAD, SHOREHAM		STAGE 3/5	STAGE 3 - ISSUED FOR PLANNING	
DRWG	PROPOSED FRONT ELEVATION				
JOB / DRWG NO	1204-405D	JAN 22	REVISION NOTE	ROOF TERRACE AMENDED & PRIVACY SCREENING ADDED	
DRWG SCALES	1/ 50 @ A3		ISSUE DATE	04-22	EMAIL & POST

General Queries & Contact Us

OFFICE	No. 4 THE COACH HOUSE STABLES, TILBURSTOW HILL RD, RH9 8LY		
OFFICE	01342 457 290	DESIGNER	SCOTT EVANS
OFFICE	info@contactopa.com	DESIGNER	scott@contactopa.com

NOTES
1 - THIS DRAWING MAY BE SCALED, BUT PLEASE CROSS CHECK ON SITE
2 - THE CONTRACTOR IS TO CHECK ALL WRITTEN DIMENSIONS ON SITE
3 - ANY DISCREPANCIES SHOULD BE REPORTED TO OPA LTD. FOR ADVICE
4 - WORKS TO COMPLY WITH BRITISH STANDARDS & BUILDING REGULATIONS
5 - THE COPYRIGHT OF THIS DESIGN REMAINS WITH OPA LTD.
6 - IF IN DOUBT ABOUT ANY ASPECT OF THE WORKS, PLEASE DO CONTACT OPA