NOTE:
THE ILLUSTRATED ARTWORK FOR THE PROPOSED METAL FENCE IS INTENDED TO CONVEY DESIGN INTENT ONLY. FINAL DETAILING AND FABRICATION METHODS ARE SUBJECT TO REVIEW AND CONFIRMATION BY THE APPOINTED METALWORK FABRICATOR.

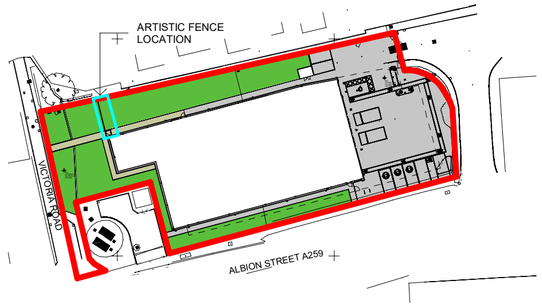

LOCATION PLAN
1 : 1000

Architects are to be notified of any discrepancies.
Contractors must check all dimensions on site.
This drawing is subject to copyright laws and is for use on this project only.
This drawing is to be used solely for the information as titled only.
For other information refer to the latest revision of any cross referenced drawings.
To be read in conjunction with relevant design standards/protocols

This is a colour drawing. In order to ensure any subsequent reproduction is viewed correctly it should be printed in full colour.

10 0 10 20 30 40 50
SCALE 1:1000 m

200 0 200 400 600 800 1000
SCALE 1:25 mm

N

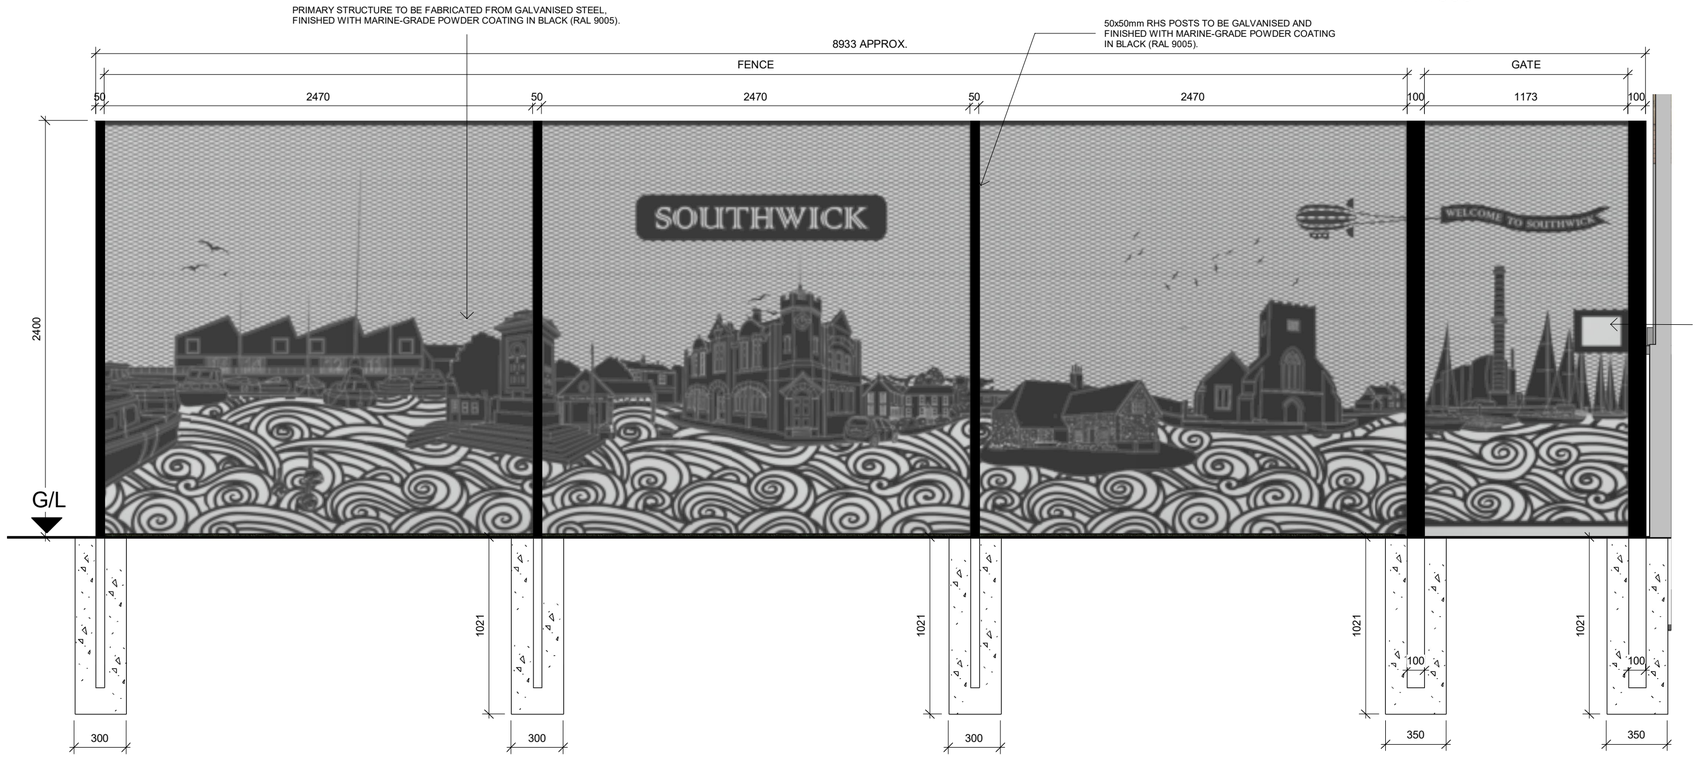

ELEVATION
1 : 25

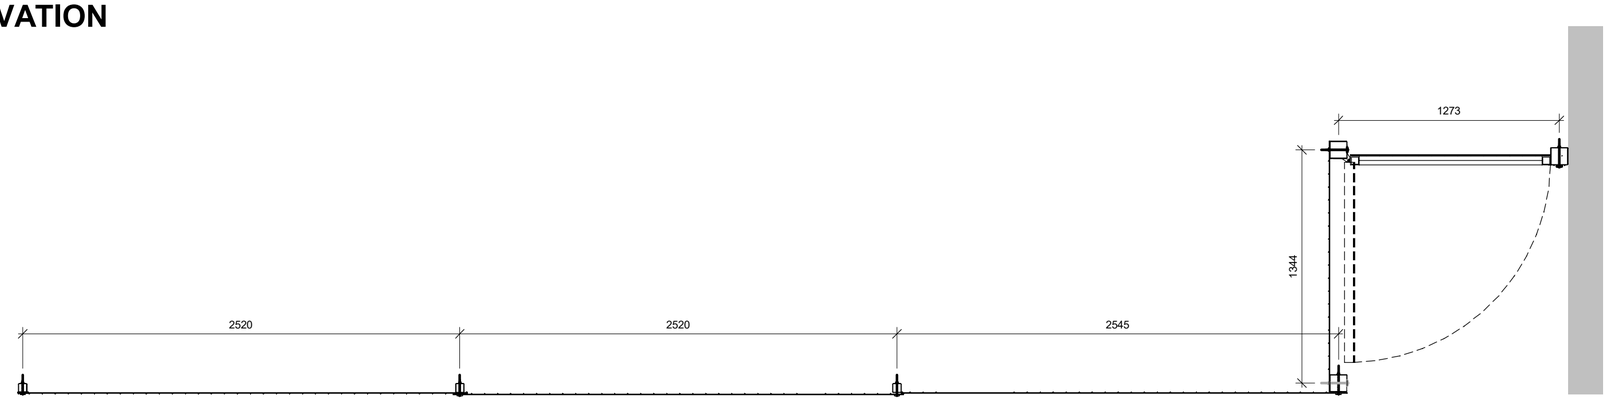

PLAN
1 : 25

Rev	Description	Date	Drn	Ckd
P3	FENCE ARTWORK AMENDED FOLLOWING CLIENT COMMENTS	17.12.25	DC	TO
P2	FENCE ARTWORK UPDATED TO REFLECT PLANNING OFFICER COMMENTS	12.12.25	DC	TO
P1	FIRST ISSUE	22.08.25	DC	TO

Status
PLANNING

SMR
SMALLEY MARSEY RISPIN
ARCHITECTS
The Exchange Station Parade Harrogate HG1 1TS
01423 707 757 admin@smrarchitects.co.uk

Project
SAFESTORE - SHOREHAM

Client
safestore

Drawing Title
ARTISTIC FENCE

Proj Ref	Origin	Zone	Level	Type	Role	Num	Status	Rev
7790	SMR	00	ZZ	DR	A	2101	S4	P3

SMR Job Ref	Sheet	Scale	Drawn
7790-00-2101	A2	NOTED	DC