


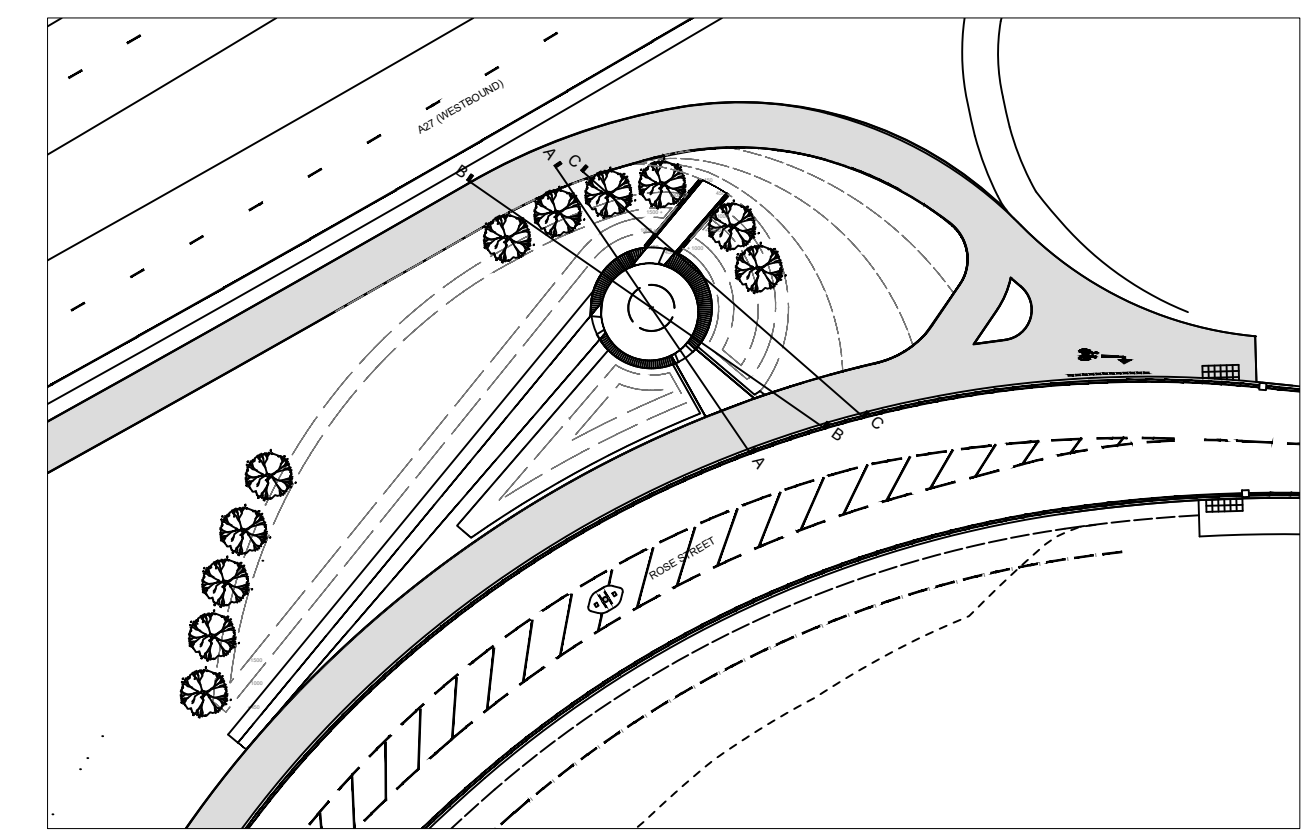
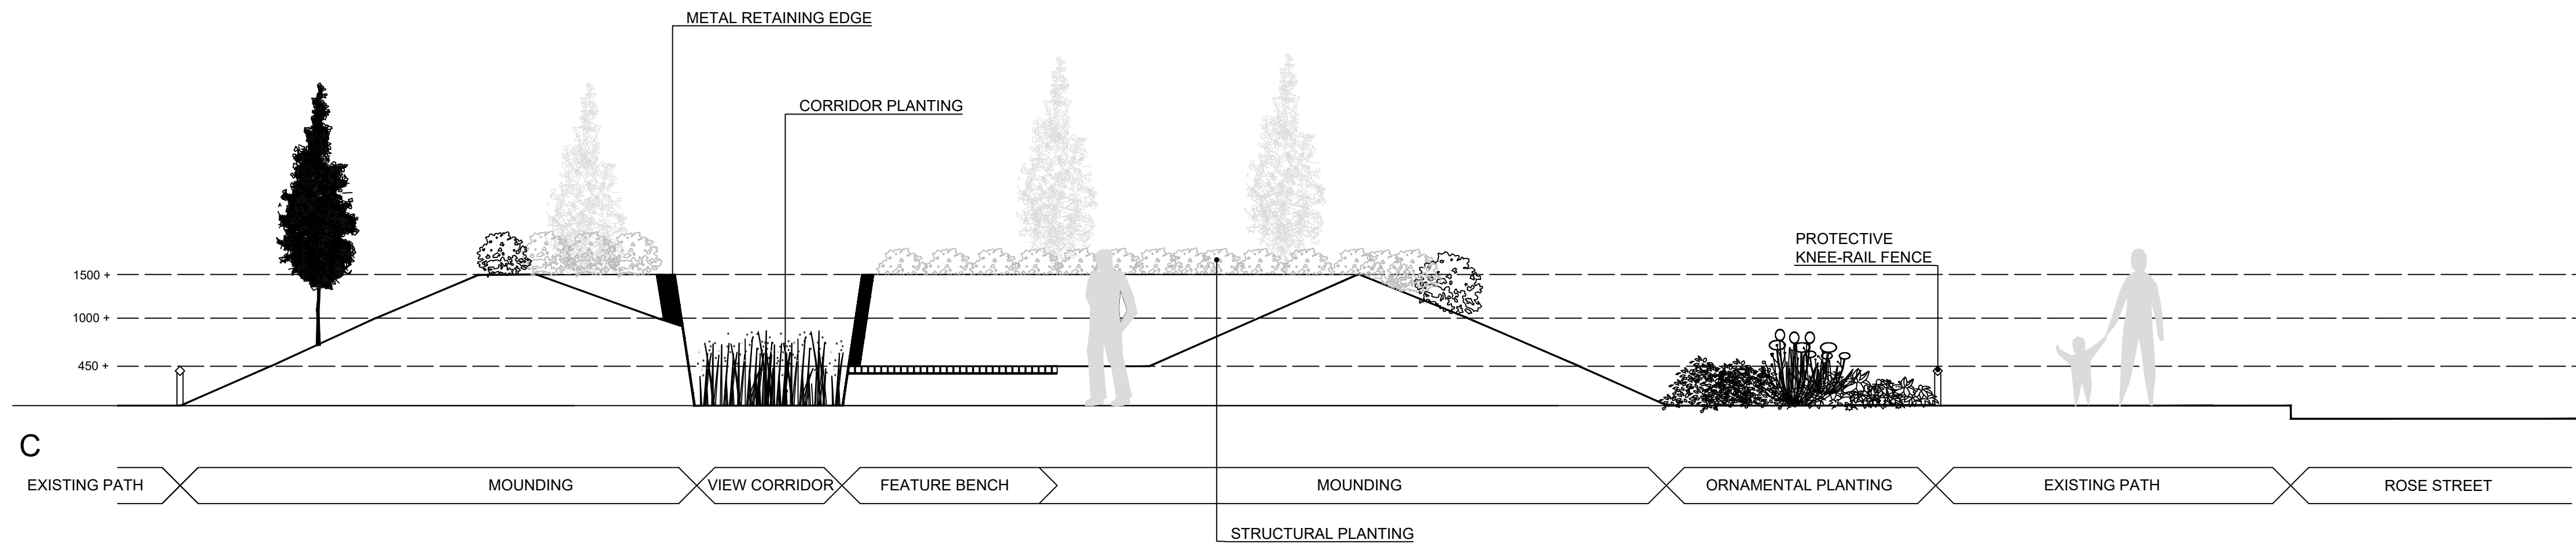
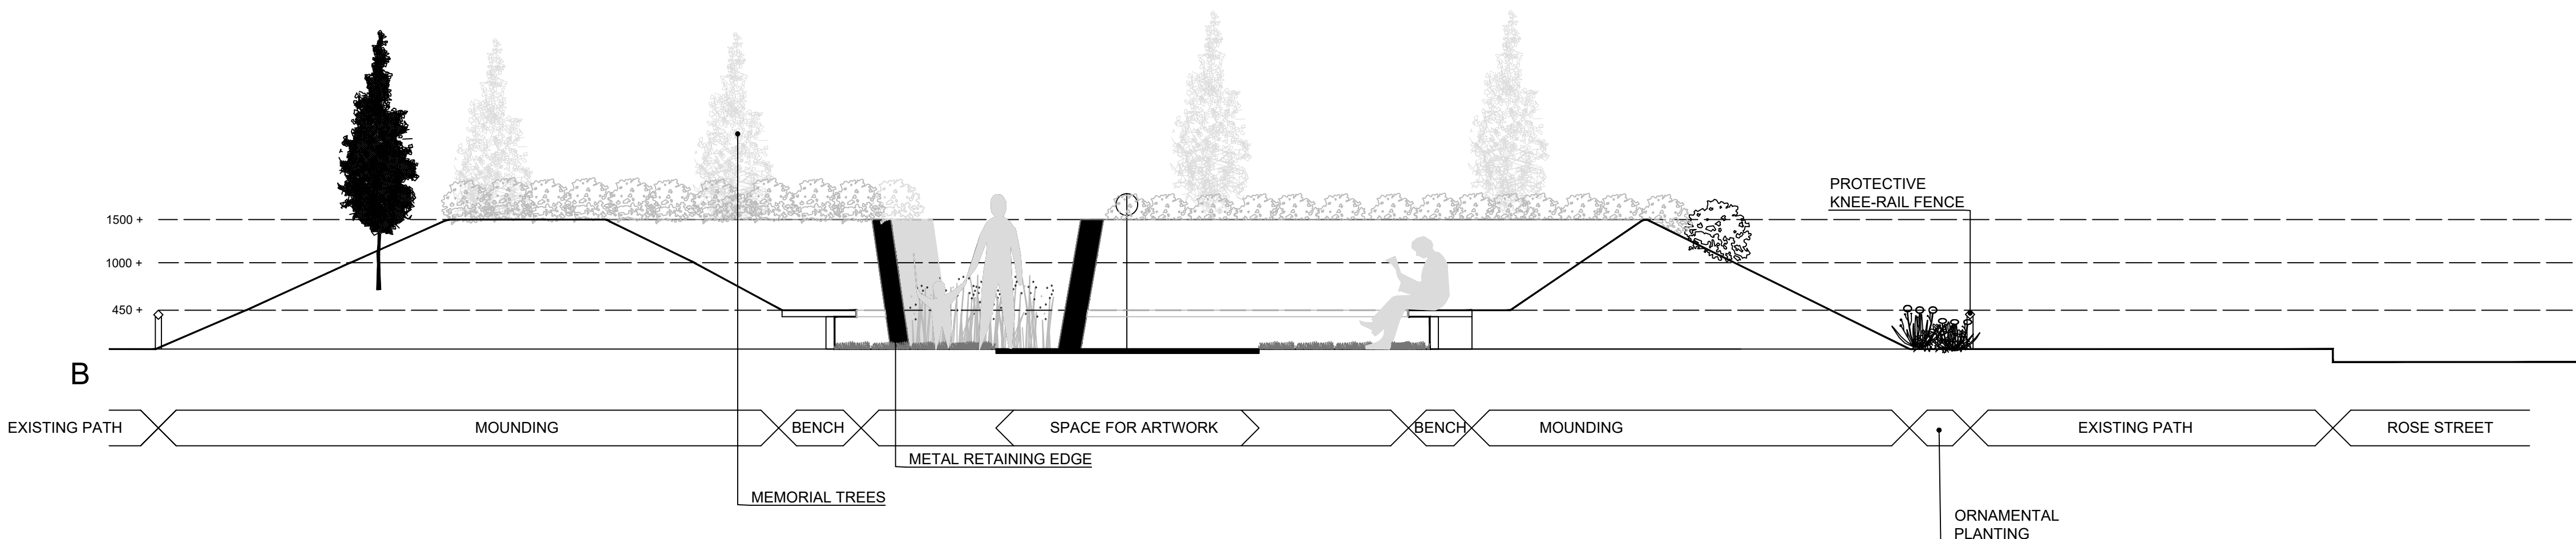


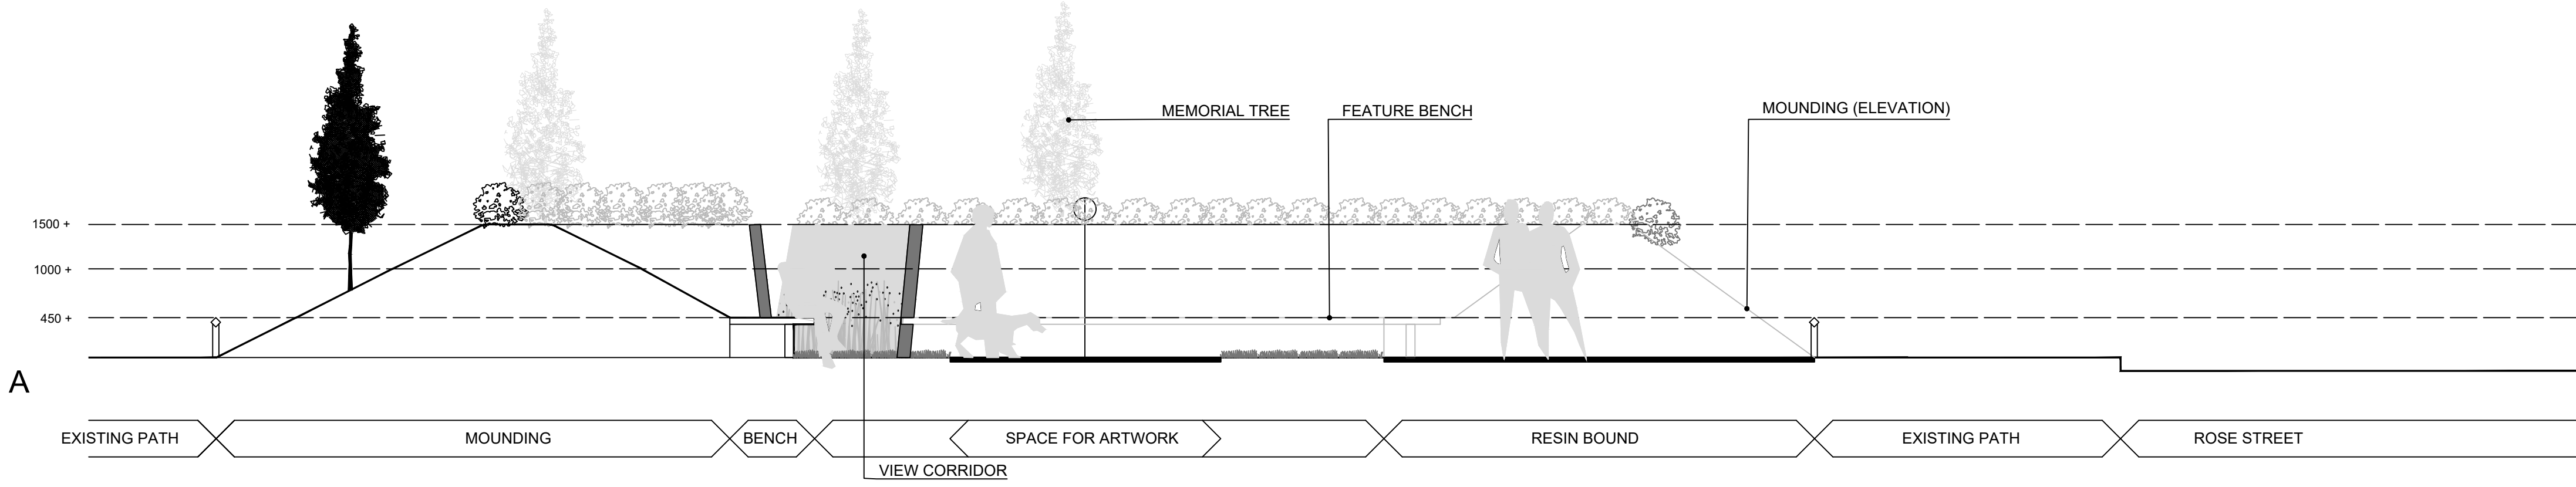

MAP
Scale 1:500

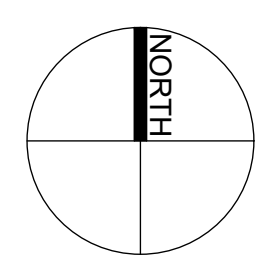

NOTES:
This drawing is the copyright of
Hyland Edger Driver. It must not be
copied or reproduced without
written consent. Only figured
dimensions are to be taken from
this drawing. All contractors must
visit the site and be responsible for
taking and checking all dimensions
related to the works shown on this
drawing.

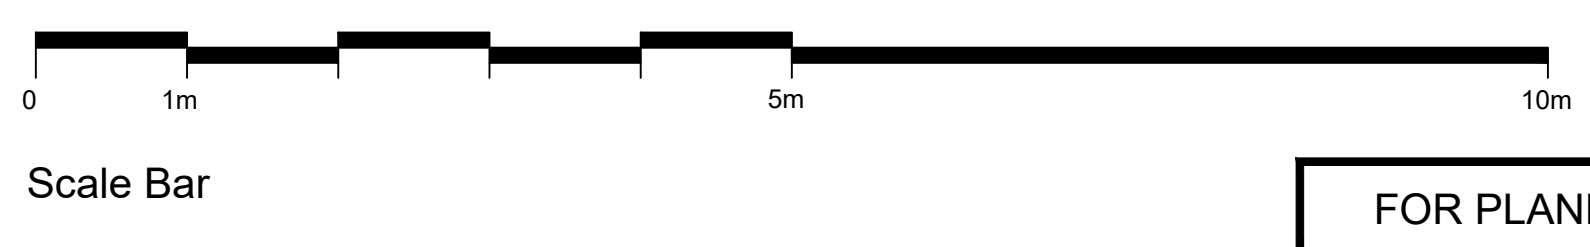

FOR PLANNING

REVISIONS

REVISIONS

REVISIONS	DATE
P01 Scale Bar Added	12.01.2026

DATE 16/09/2025	DRAWN BY RKC	CHECKED BY DC
DRAWING STATUS STAGE 4	SCALE @ A1 1:50	
PROJECT Memorial Garden (New Monks Park)		
DRAWING TITLE Site Sections		
DRAWING NUMBER 1563-HED-DR-LA-1002	REVISION P01	

CLIENT
BHAFC

H E D Hyland Edger Driver
Landscape Architects
& Urban Designers

One Wessex Way Colden Common Winchester SO21 1WG 1.01962 711 800