


12 Jan, 2026 - 4:57pm W:\1563 BHA Shoreham Aircrash Memorial Garden\HED\CAD\STAGE 4\ HED-1563-LA-5002 TREE PLANTING DETAIL.dwg

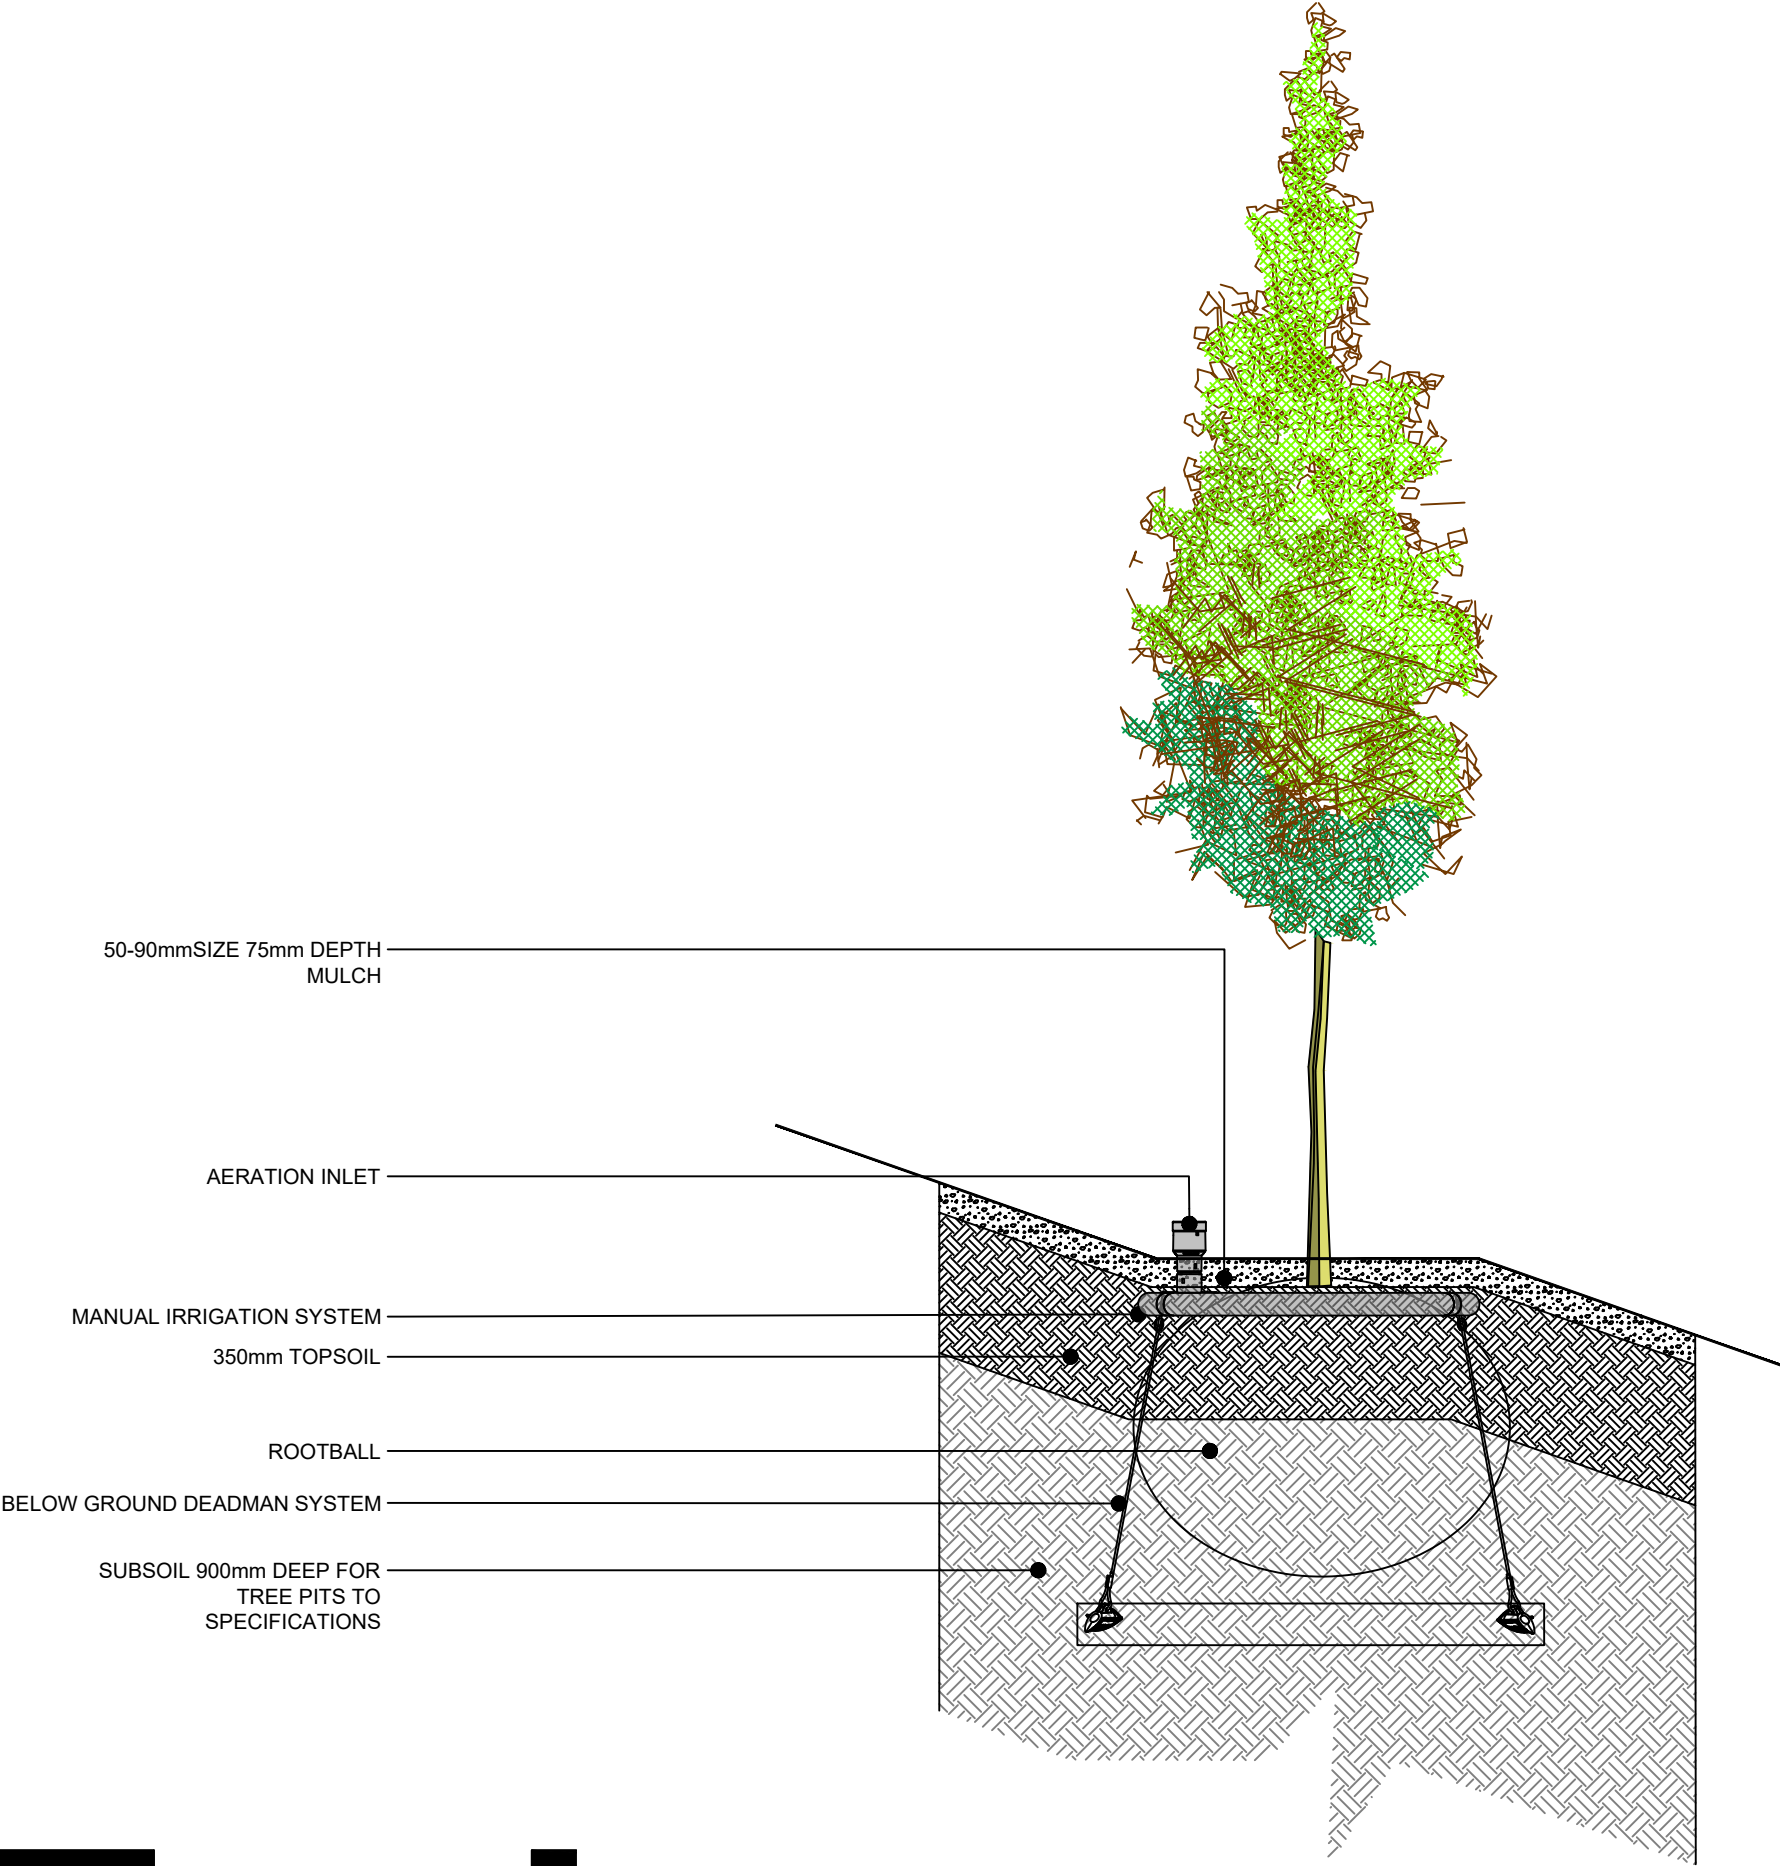

Scale Bar

NOTES:
This drawing is the copyright of Hyland Edgar Driver. It must not be copied or reproduced without written consent. Only figured dimensions are to be taken from this drawing. All contractors must visit the site and be responsible for taking and checking all dimensions related to the works shown on this drawing.

P01	Scale Bar Added	12.01.2026
REVISIONS		

BHAFC

H | E | D

Hyland Edgar Driver

Landscape Architects and Urban Designers

One Wessex Way, Cadden Common, Winchester, Hampshire, SO21 1WG
Telephone 01962 711600 Facsimile 01962 713945

PROJECT			
BHAFC - Memorial Garden (New Monks Park)			
Shoreham By Sea			
SUBJECT			
Tree planting detail			
-			
DATE		DRAWN BY	
03.12.25		RKC	
SCALE		CHECKED BY	
1:20		DC	
DRAWING NUMBER		REVISION	
HED-1563-LA-5002		P00	
DRAWING STATUS			
STAGE 4			