
10 metres @ 1:100 on A3


1 metre @ 1:100 on A3




CELLAR PLAN

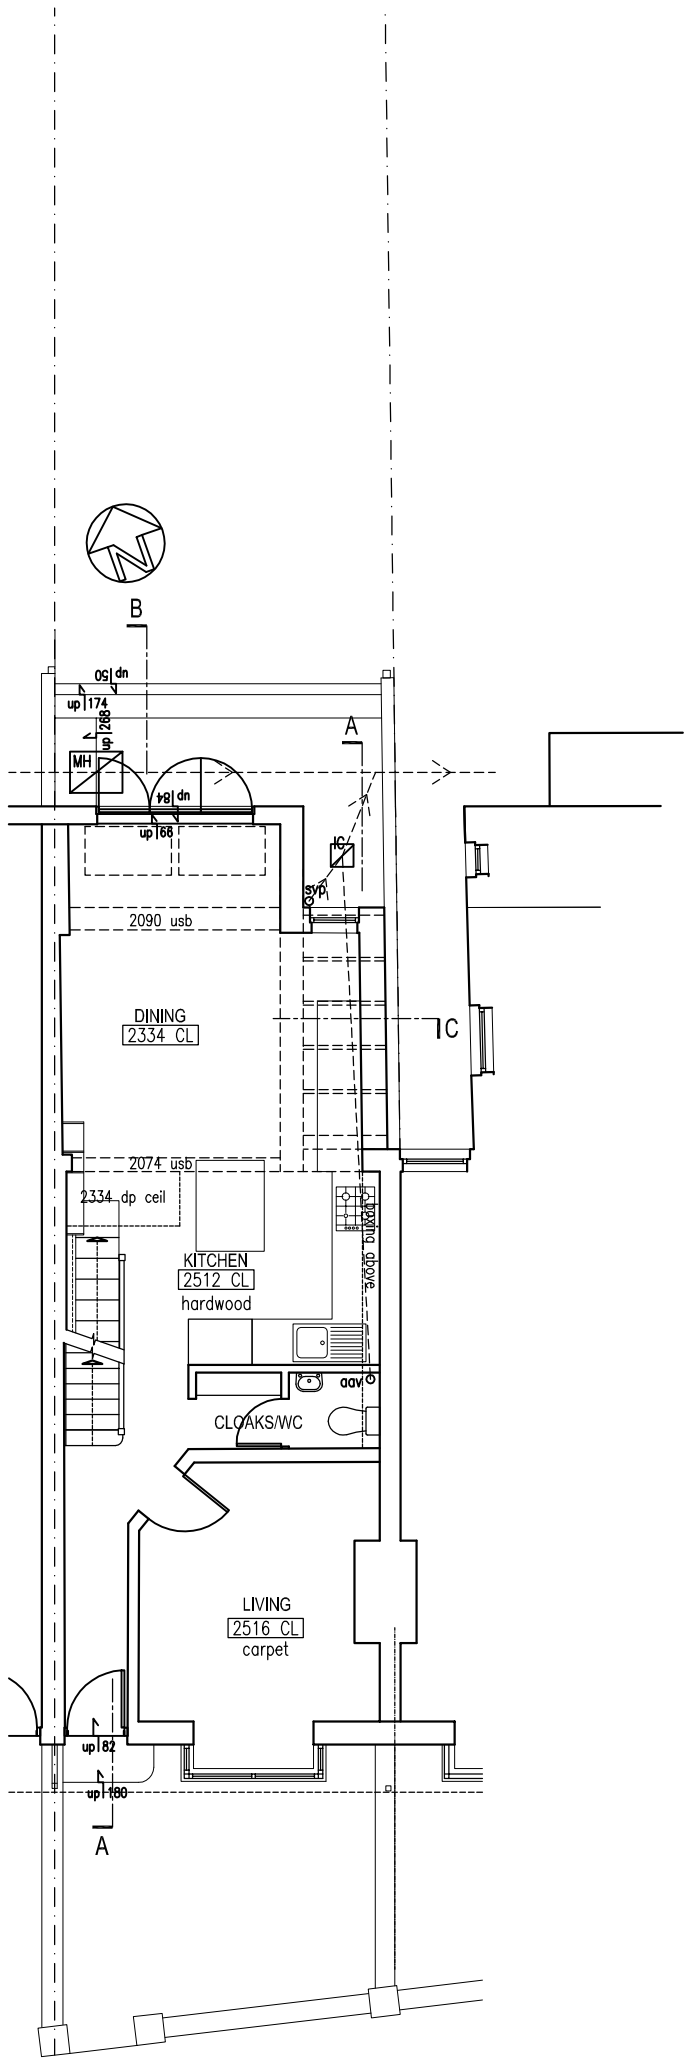


GROUND FLOOR PLAN

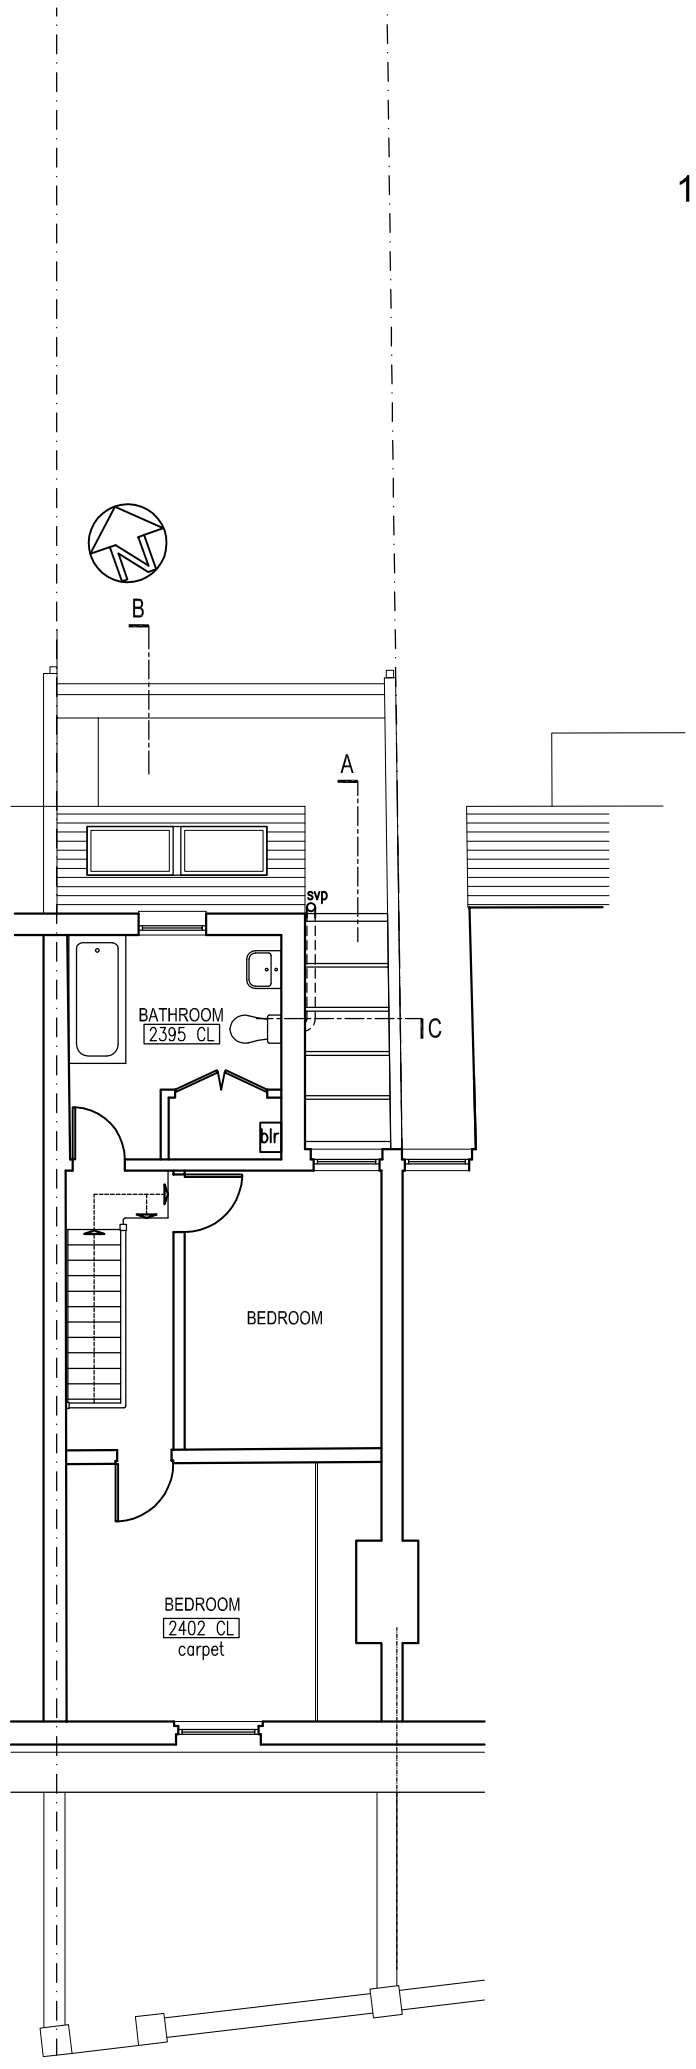


FIRST FLOOR PLAN

| rev. | date |
|---|---|

These drawings should be approved by Local Authority Building Control or other appropriate checking Authority prior to commencement of the work.

No dimensions to be scaled from this drawing.
All dimensions to be checked on site.
This drawing is copyright.

client
Robert & Amy Parker

project
32 Albert Road
Southwick

drawing
Proposed Plans

scale 1:100@A3 date 05.11.2021

drawn CH


9 Kenton Road
Hove, East Sussex
BN3 4PG

tel: 01273 298217
fax: 01273 298217
e-mail: info@clairehaigharchitects.co.uk

Claire Haigh
Associates Ltd


CH 1094 /004 rev. A