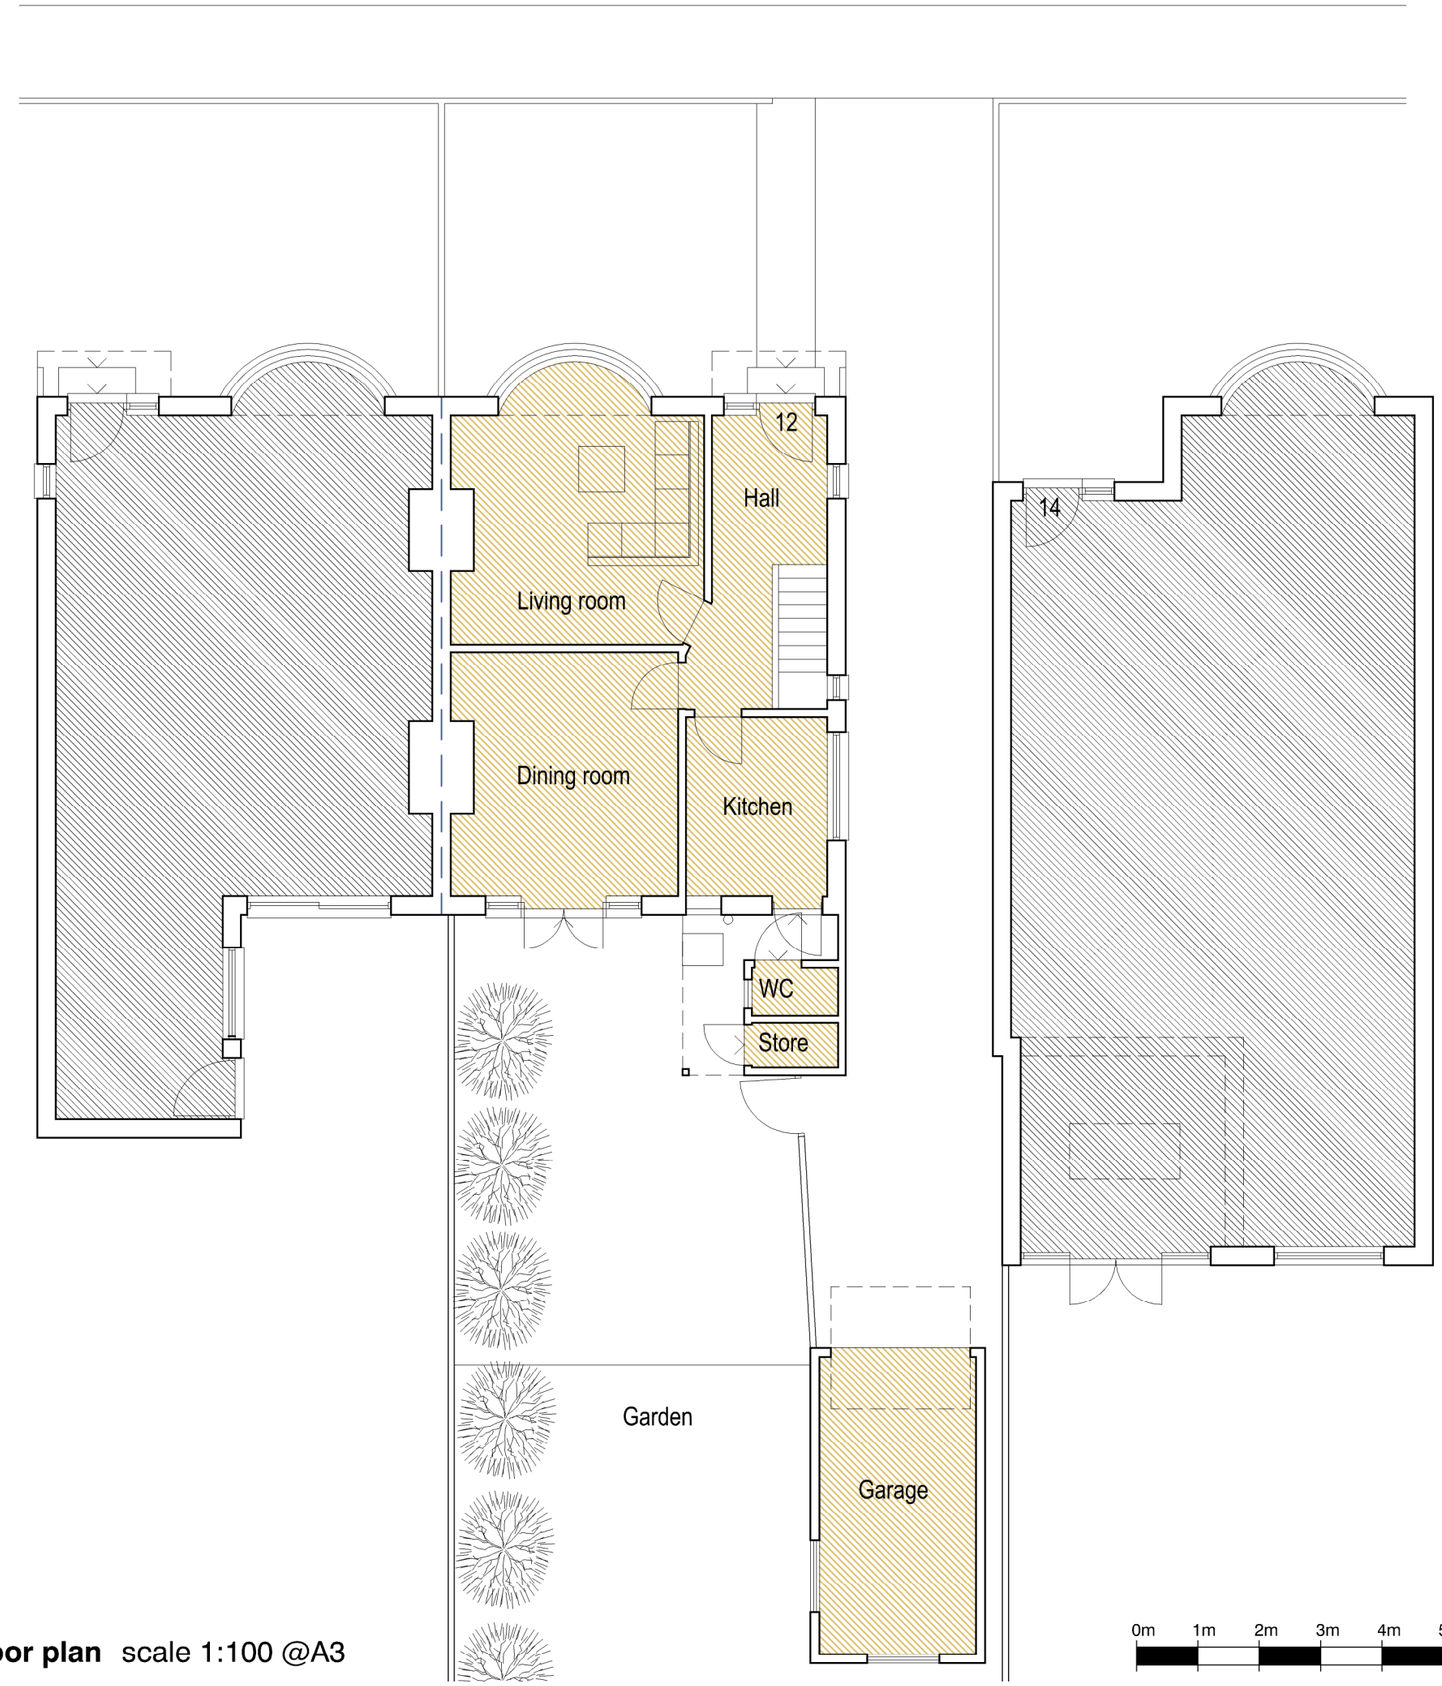

Existing ground floor plan scale 1:100 @A3

0m 1m 2m 3m 4m 5m 6m 7m 8m 9m 10m

Householder

rev.	date

These drawings should be approved by the Local Authority. No dimensions to be scaled from this drawing. All dimensions to be checked on site. Refer to Structural Engineer's drawings, details and calcs. This drawing is copyright & should not be reproduced without the permission of the MOONCIE STUDIO.

project **12 Church Lane, Southwick, Brighton, BN42 4GD**

drawing **Existing floor plans**

scale **1:100@A3** date **09.07.18**

MOONCIE STUDIO
Architectural design services
Mobile: 07896252539
Email: nathan.mooncie@btinternet.com

rev.

M 174/02