A PROPOSED ROOF EXTENSION AND SINGLE STOREY SIDE AND REAR EXTENSION AT 53 UPPER KINGSTON LANE, SHOREHAM BY SEA, BN43 6TG

October 2024
Drawing no:JB 491/ planning 02A

Revision A: a privacy screen is included close to the north side boundary

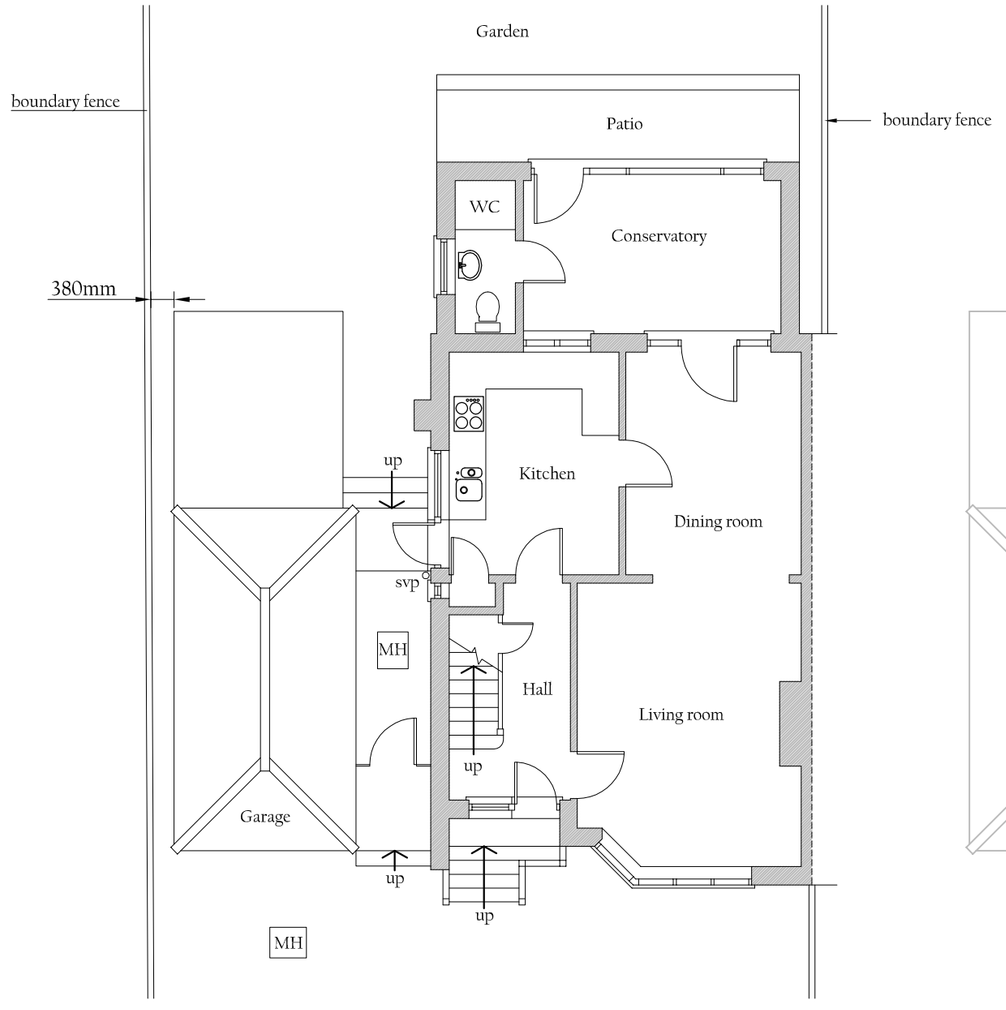

EXISTING GROUND FLOOR PLAN 1:100

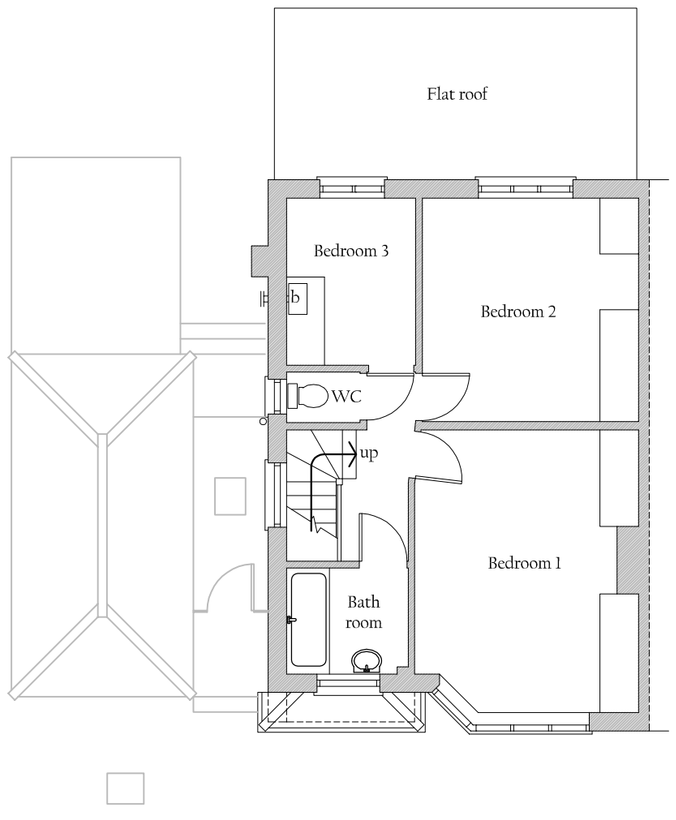

EXISTING FIRST FLOOR PLAN 1:100

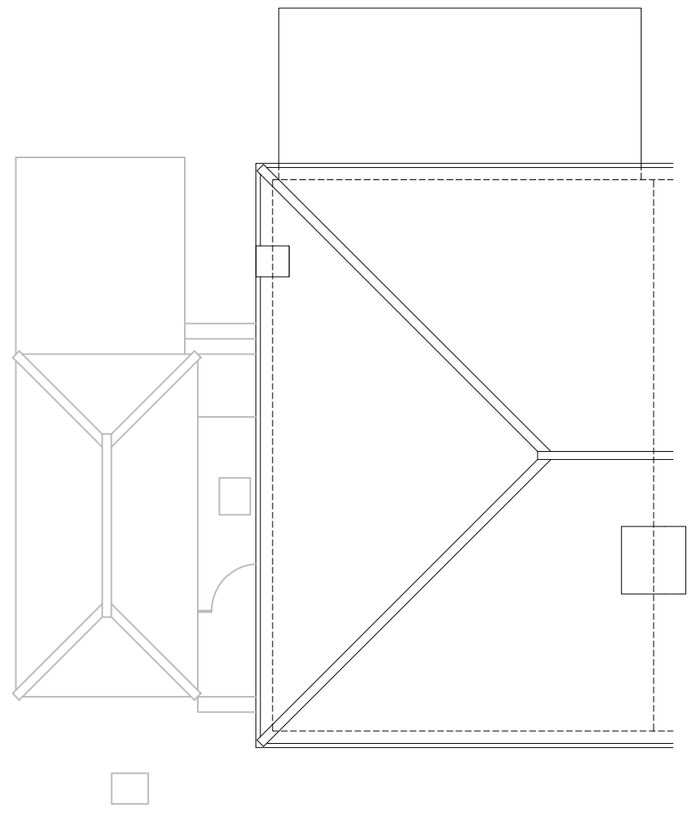

EXISTING ROOF PLAN 1:100

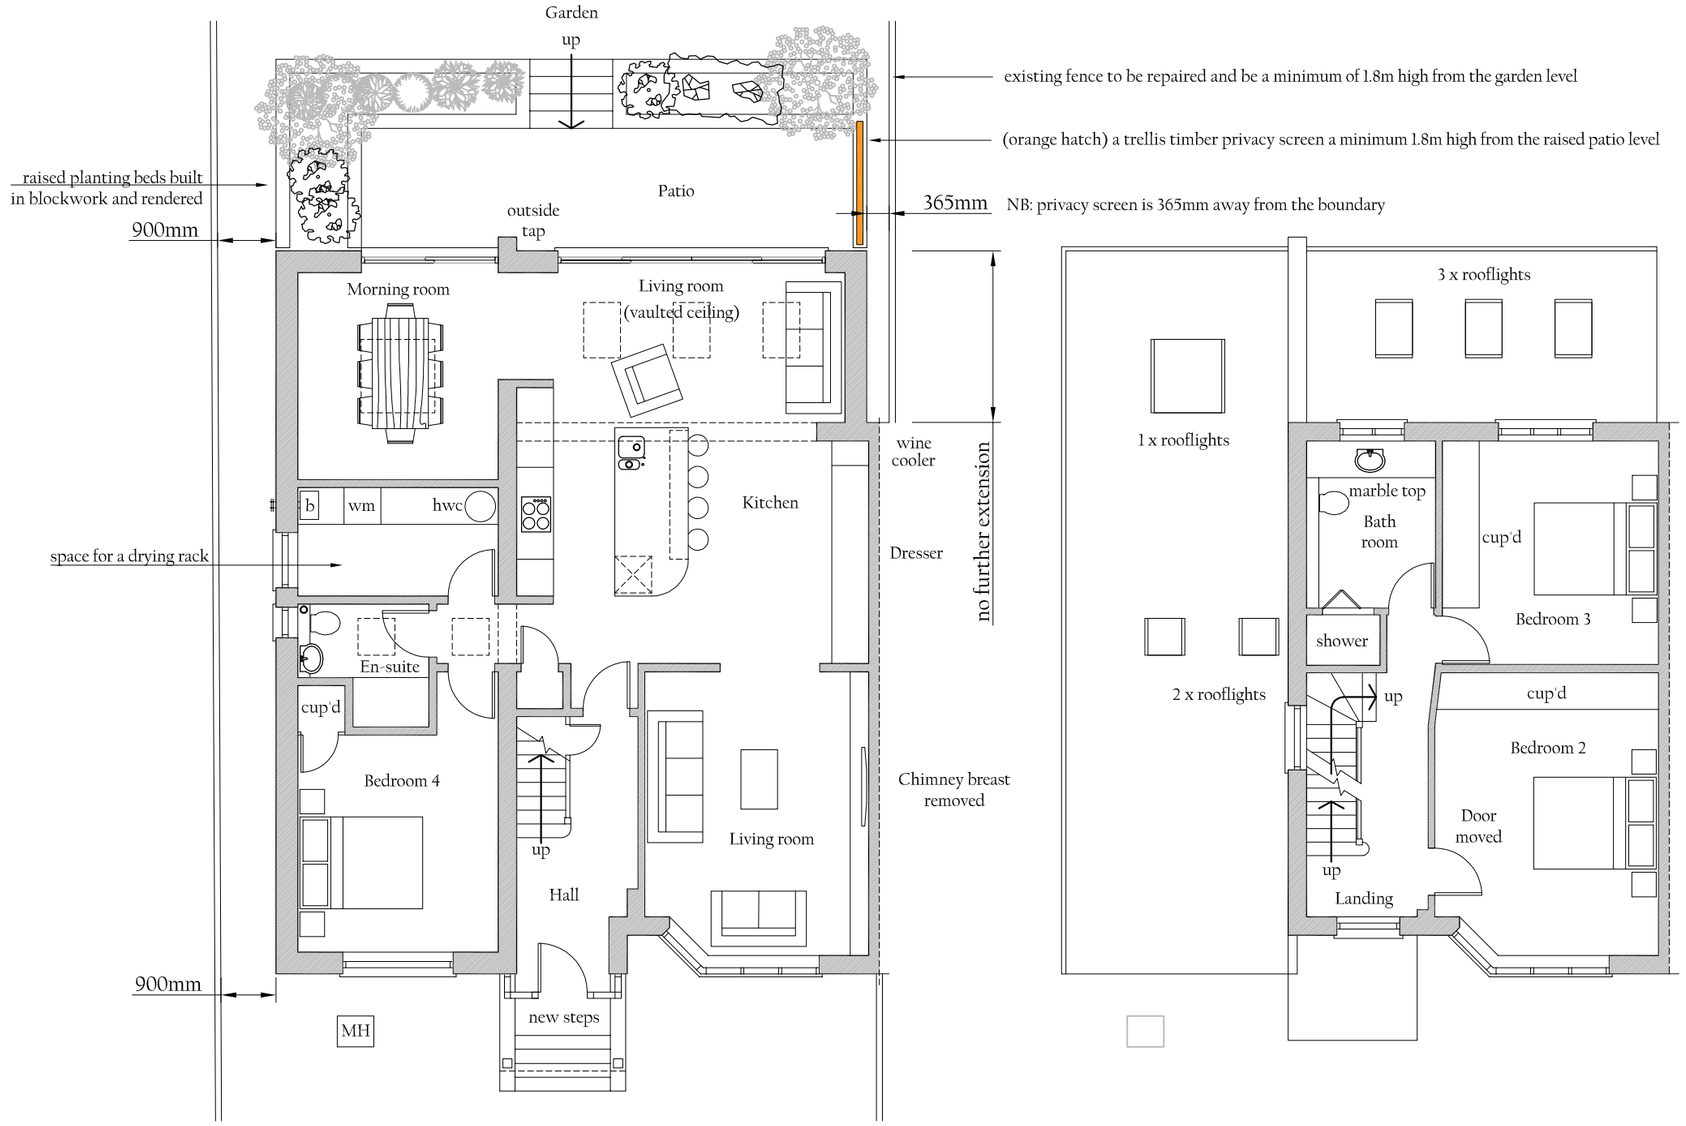

PROPOSED GROUND FLOOR PLAN 1:100

PROPOSED FIRST FLOOR PLAN 1:100

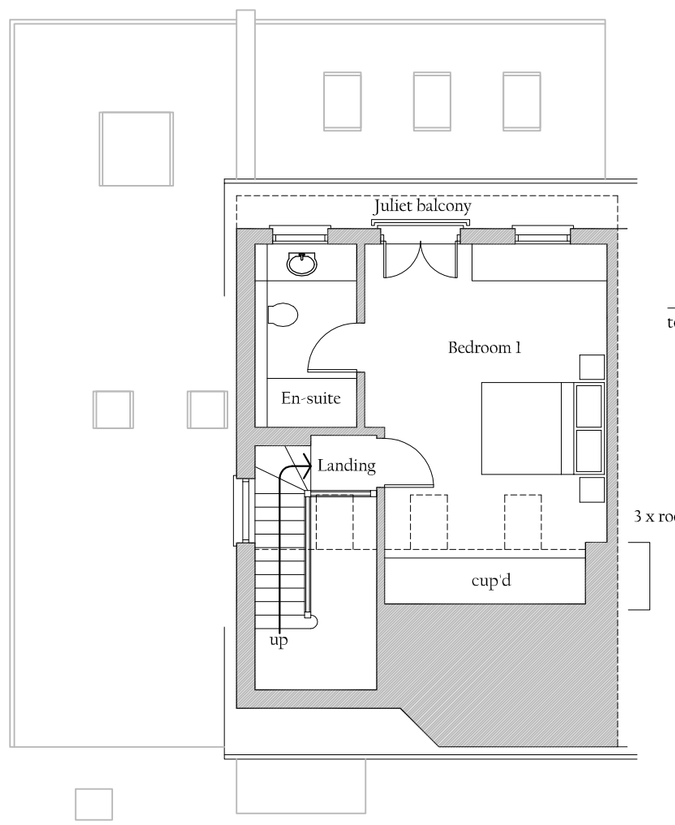

PROPOSED 2ND FLOOR PLAN 1:100

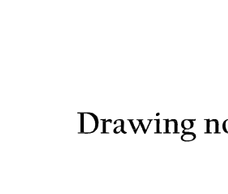

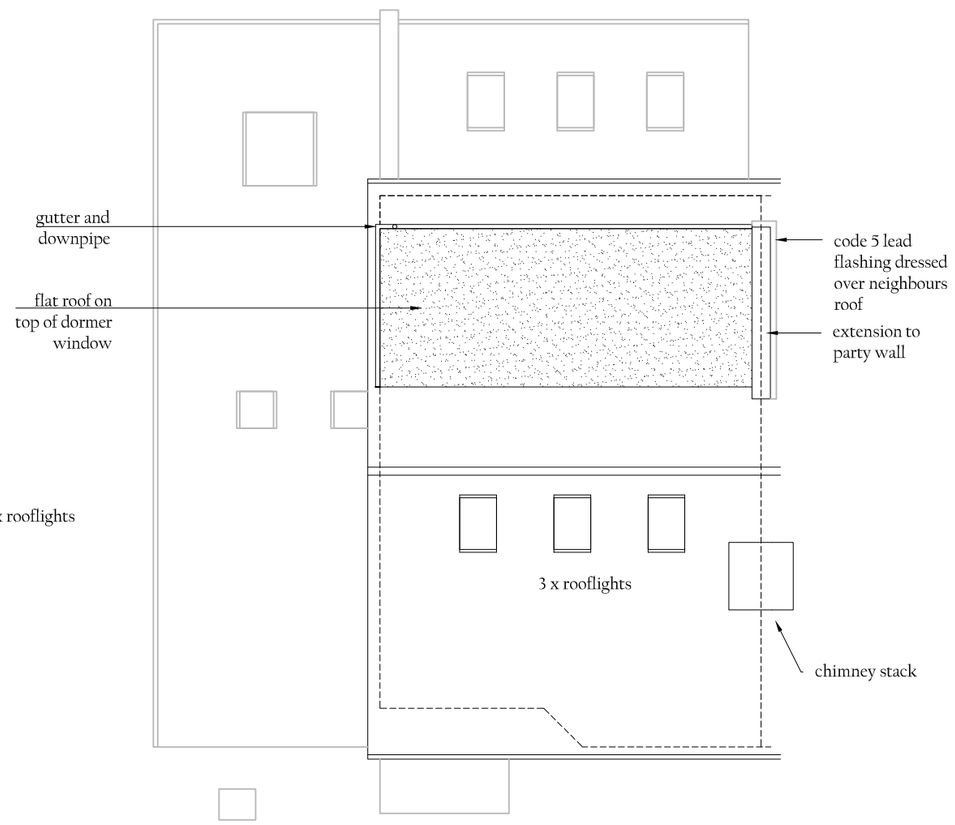

PROPOSED ROOF PLAN 1:100

0 1 2 3 4 5
SCALE BAR 1:100

JAMES BRECKELL : ARCHITECT : ARB : RIBA
89 Old Fort Road, Shoreham by Sea, BN43 5HA, Tel 07733 268 297, Email: james@breckell.co.uk

A2 drawing : Copyright J.B.A. Ltd