A PROPOSED ROOF EXTENSION AND SINGLE STOREY SIDE AND REAR EXTENSION AT 53 UPPER KINGSTON LANE, SHOREHAM BY SEA, BN43 6TG

October 2024
Drawing no:JB 491/ planning 03A

Revision A: a privacy screen is included close to the north side boundary



EXISTING FRONT ELEVATION 1:100

(East facing)

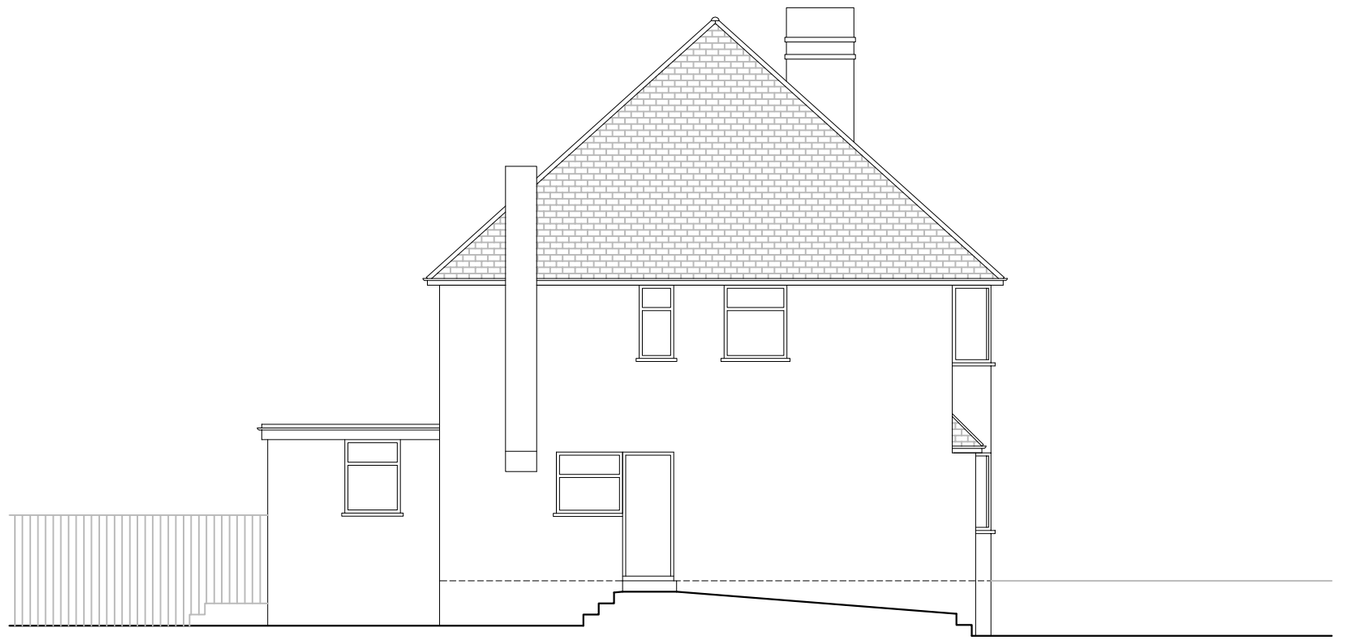

EXISTING SIDE ELEVATION 1:100

(South facing)

Materials:
Roof: where plain clay tiles
are removed for dormer window, these
are to be re-used on the roof over the
new gable end is.

Walls: smooth white render over an externally
applied thermal insulation

Windows: white UPVC double glazed windows

Dormer face: white vertical fixed
composite cladding

Dormer face (facing north) the existing party wall
is extended through roof and rendered.

NB: windows facing south are to be
obscure glass

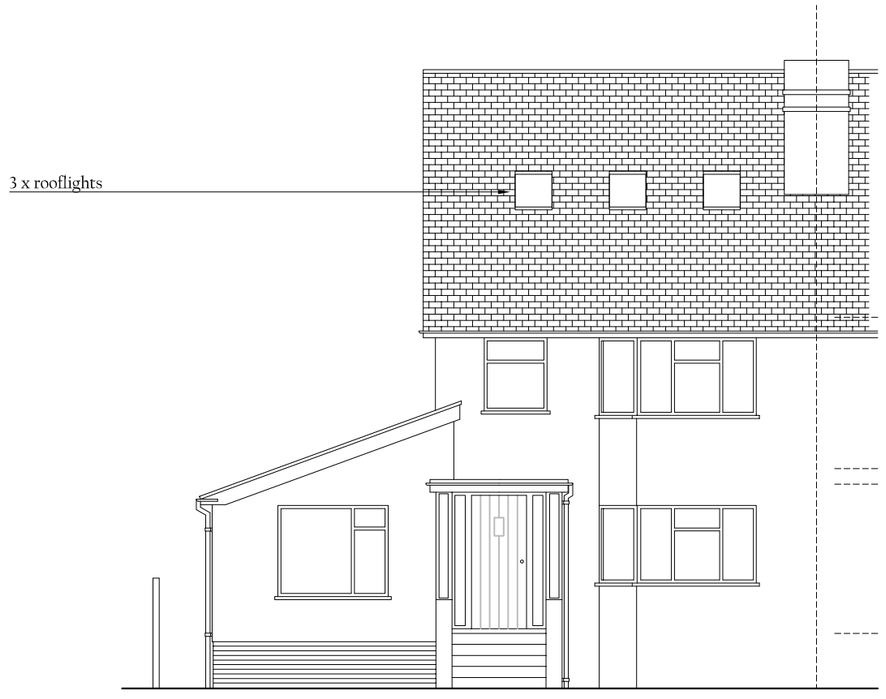

PROPOSED FRONT ELEVATION 1:100

(East facing)

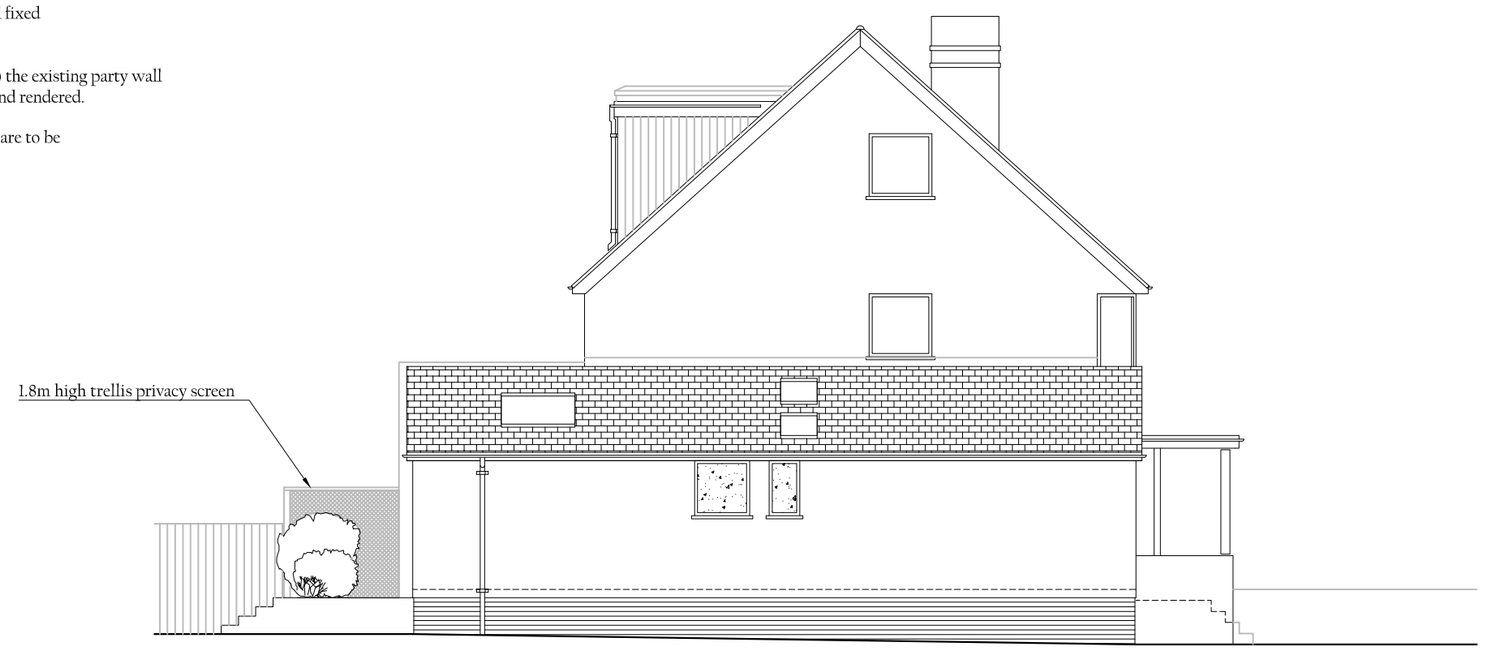

PROPOSED SIDE ELEVATION 1:100

(South facing)

0 1 2 3 4 5

SCALE BAR 1:100

JAMES BRECKELL : ARCHITECT : ARB : RIBA

89 Old Fort Road, Shoreham by Sea, BN43 5HA, Tel 07733 268 297, Email: james@breckell.co.uk

A2 drawing : Copyright J.B.A. Ltd