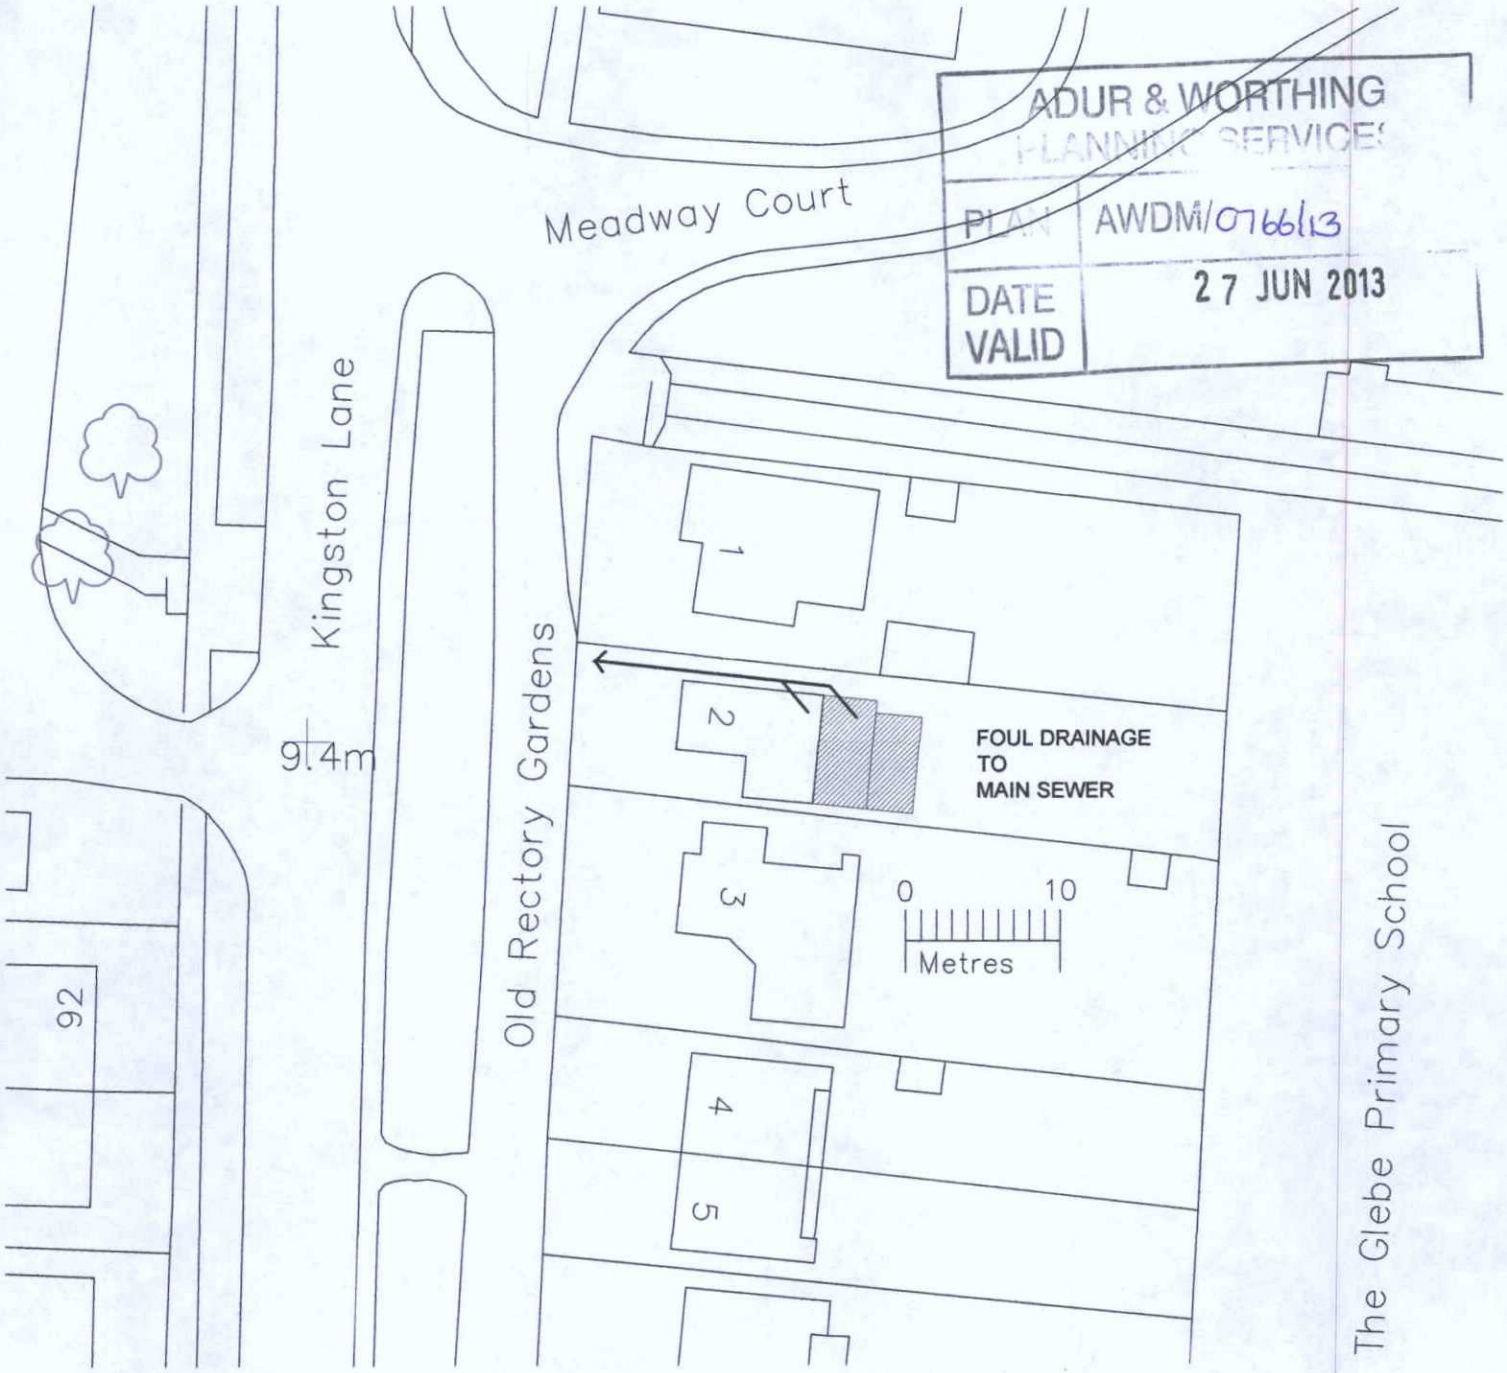

ADUR & WORTHING
PLANNING SERVICES
PLAN AWDM/0766/13
DATE VALID 27 JUN 2013

A PROPOSED EXTENSION ENLARGED

JUNE 23RD 2013

PROPOSED ALTERATIONS AT
2 OLD RECTORY GARDENS
SOUTHWICK BN42 4SQ

DRAWING NO. 02 rev A

SCALE 1:500

BLOCK PLAN

DRAWN BY RR 11/11/12

RICHARD ROBINSON RIBA
RR ARCHITECTS
16 MILL LANE, SHOREHAM BY SEA BN43 5AG
01273 452 634 07860 632 542
E-MAIL richard@rr-architects.co.uk

NORTH