


NORTH (**FRONT**) ELEVATION

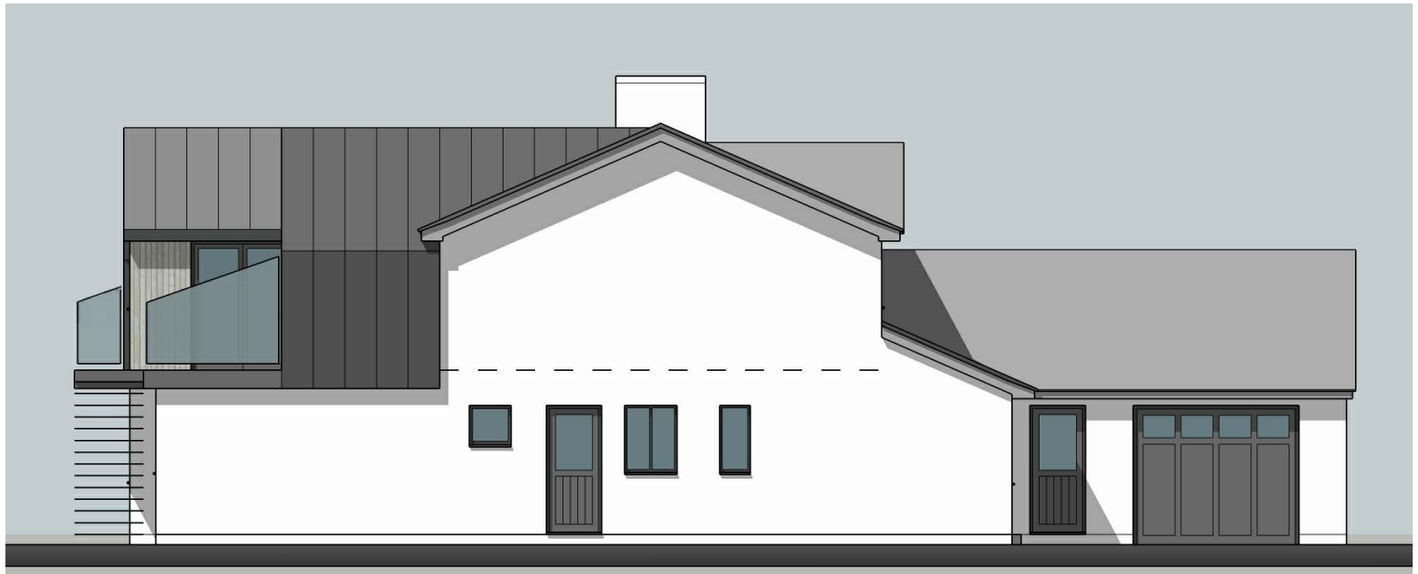

EAST (**SIDE**) ELEVATION



WEST (**SIDE**) ELEVATION



SOUTH (**REAR**) ELEVATION

REVISIONS	DATE	DESCRIPTION
-	09/11/21	PLANNING
A	14/01/22	PRIVACY SCREEN ADDED TO WESTERN SIDE OF DECK AT PLANNER'S REQUEST

0 1 2 3 4 5 metres 10

JOB NUMBER	903-21	JOB TITLE	Beachside, 30 Beach Rd, Shoreham-by-Sea, BN43 5LJ	
CLIENT	Mr & Mrs Wheeler			
DRAWING TITLE	PROPOSED ELEVATIONS			
SCALE	DATE	DRAWN	DRAWING NO.	REV.
1 : 100		NJ	A210	A

JONES ARCHITECTS .co.uk
(01903) 814614
info@jonesarchitects.co.uk