

N

EXISITING LAYOUT

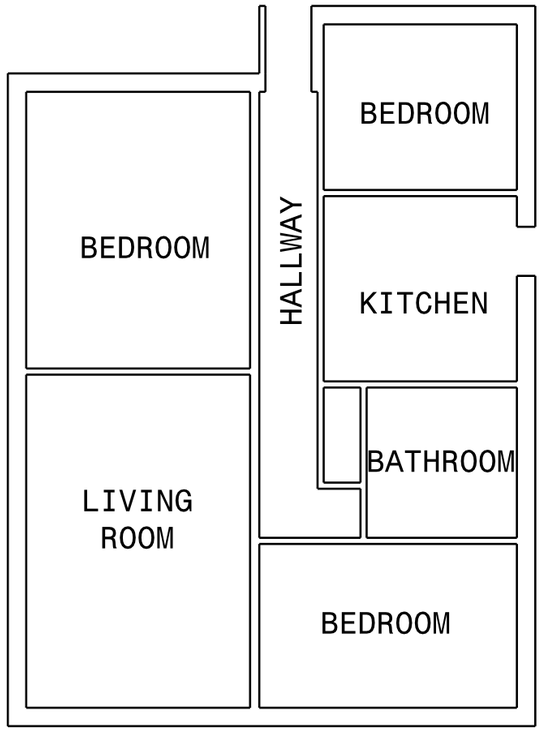

PROPOSED LAYOUT

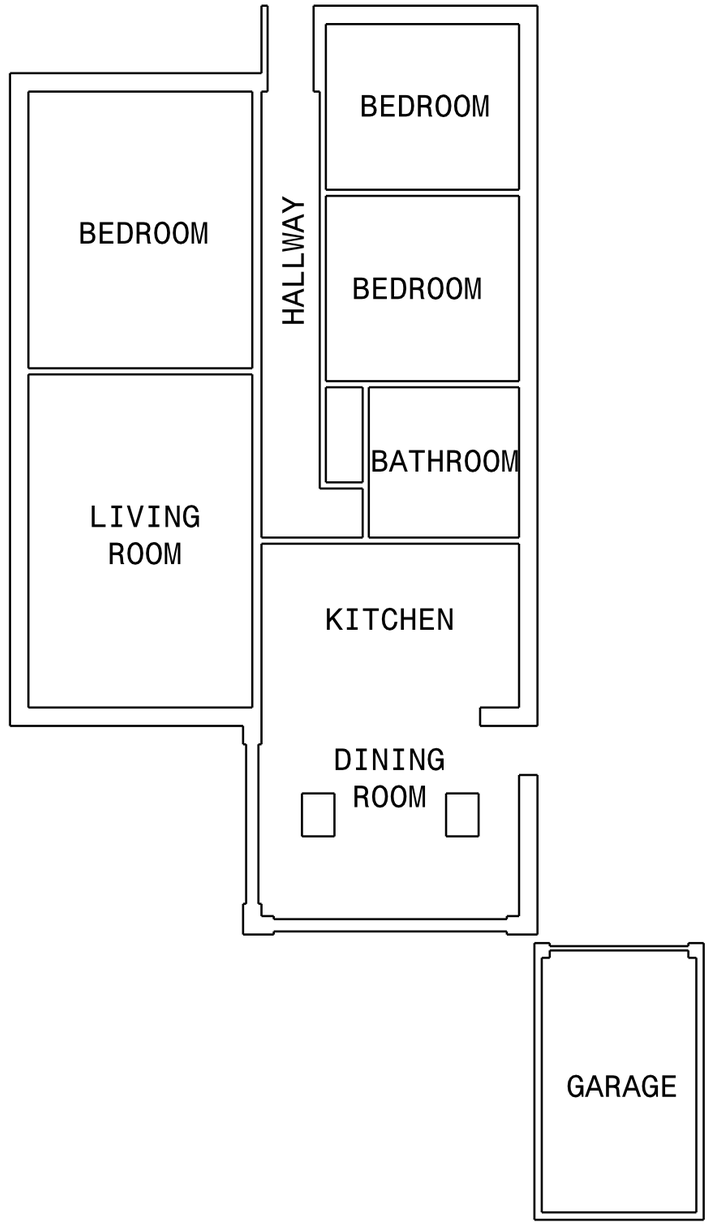

NOTES:
PROPERTY DESCRIPTION:
NORTH FACING DETACHED BUNGALOW
PROPERTY BUILT IN THE 1970'S

REASON FOR EXTENDING:
CREATE DINING AREA AND HAVE KITCHEN WITH
INCREASED NATURAL LIGHT

EXTENSION DESCRIPTION:
SINGLE STORY EXTENSION USING MATERIALS THAT MATCH THE EXISITING BUILDING.
MATCHED PITCHED ROOF CONSTRUCTION WITH VAULTED CEILING

DATE OF EXTENSION:
Q2 2018



ORIGINAL SCALE 1:100	COMPONENT LAWFUL DEVELOPMENT CERTIFICATE LAYOUT DRAWING		
DRN CHRISPD			
DATE 12/10/2003			
	SIZE A3	DRAWING NUMBER DC-LDC-002	SHEET No OF 1
			ISSUE 2

ISSUE 2
DRAWING NUMBER DC-LDC-002
SIZE A3
TITLE 37 FRESHFIELDS CLOSE
REVISED BY: E****** DATE:n/a

DO NOT SCALE

DO NOT SCALE

ORIGINAL SCALE	1:50
DRN	CHRISPD
DATE	12/10/2003
TECHNICAL	
APPR'D	

MACHINED COMPONENTS
SURFACE FINISH
TO BE N/A MAX.
UNLESS OTHERWISE STATED

COMPONENT	A4 STARTER
MATERIAL	-
FINISH	-

SIZE	DRAWING NUMBER	SHEET No	ISSUE
A4	DC-LDC-002	OF 1	1

REVISED BY: E****** DATE n/a

TITLE 37 FRESHFILEDS CLOSE

ORIGINAL SCALE	1:100
DRN	CHRISPD
DATE	12/10/2003

COMPONENT
LAWFUL DEVELOPMENT CERTIFICATE
LAYOUT DRAWING

SIZE	DRAWING NUMBER	SHEET No	ISSUE
A3	DC-LDC-002	OF 1	2

REVISED BY: E****** DATE:n/a

TITLE 37 FRESHFILEDS CLOSE

SIZE	DRAWING NUMBER	ISSUE
A3	DC-LDC-002	2

ORIGINAL SCALE	1:50
DRN	CHRISPD
DATE	12/10/2003

COMPONENT
LAWFUL DEVELOPMENT CERTIFICATE
LAYOUT DRAWING

SIZE	DRAWING NUMBER	SHEET NO	ISSUE
A2	DC-LDC-002	OF 1	1

REVISED BY: E****** DATE n/a

TITLE 37 FRESHFILEDS CLOSE

SIZE	DRAWING NUMBER	ISSUE
A2	DC-LDC-002	2

ORIGINAL SCALE	1:50
DRN	joe
DATE	12/10/2003
TECHNICAL	
APPR'D	

MACHINED COMPONENTS
SURFACE FINISH
TO BE N/A MAX.
UNLESS OTHERWISE STATED

COMPONENT	A1 STARTER
MATERIAL	-
FINISH	-

SIZE	DRAWING NUMBER	SHEET No	ISSUE
A1	DC-LDC-002	OF 1	1

REVISED BY: E****** DATE n/a

TITLE 37 FRESHFILEDS CLOSE

SIZE	DRAWING NUMBER	ISSUE
A1	DC-LDC-002	2