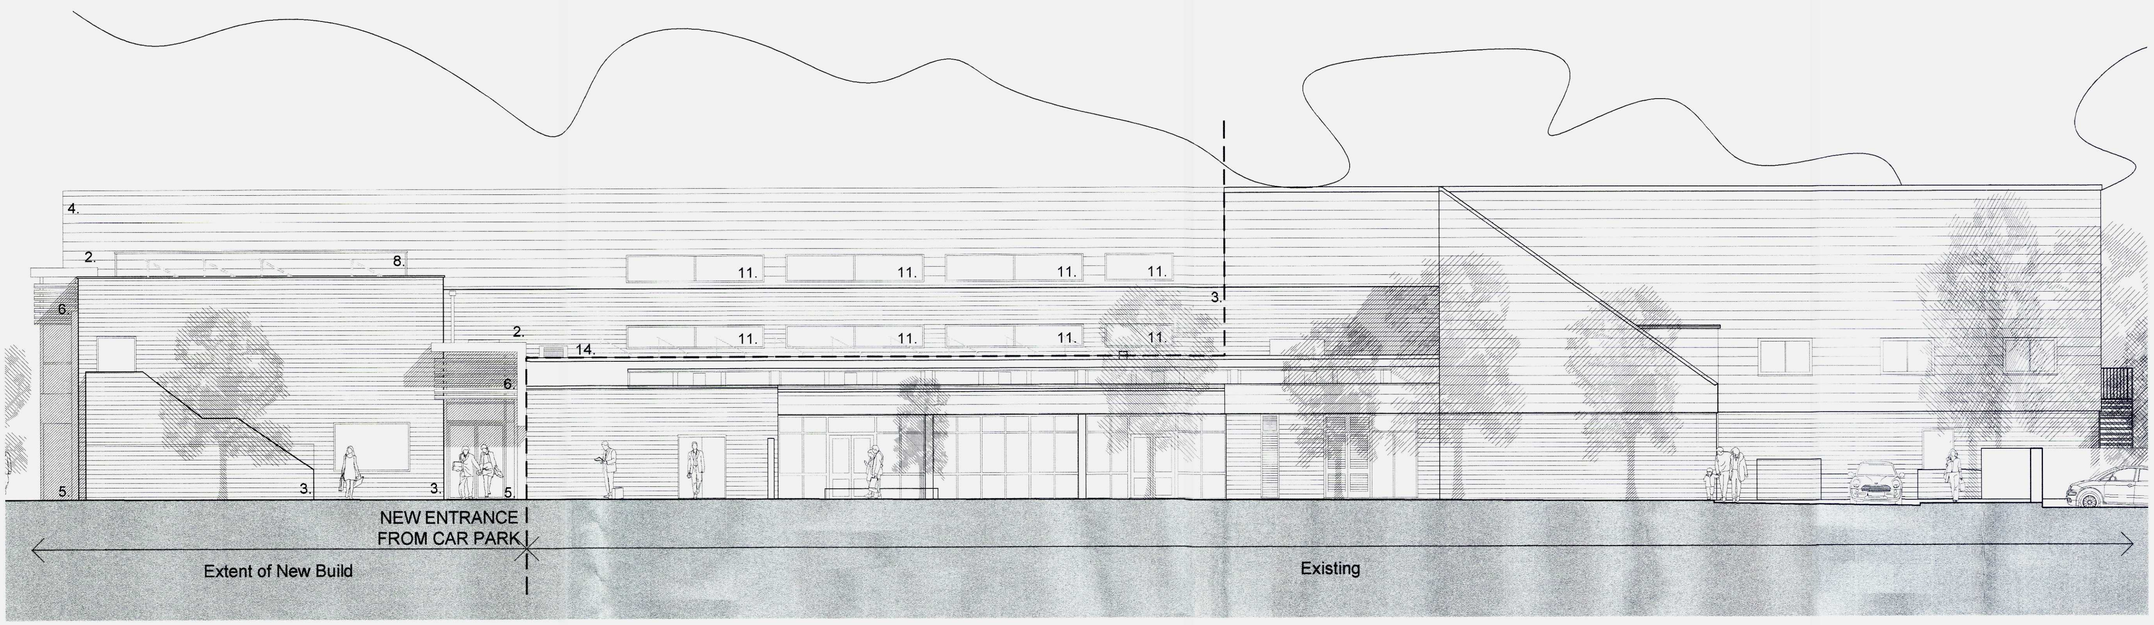

Superceded West Elevation - Approved under Planning Permission AWDM/1016/13

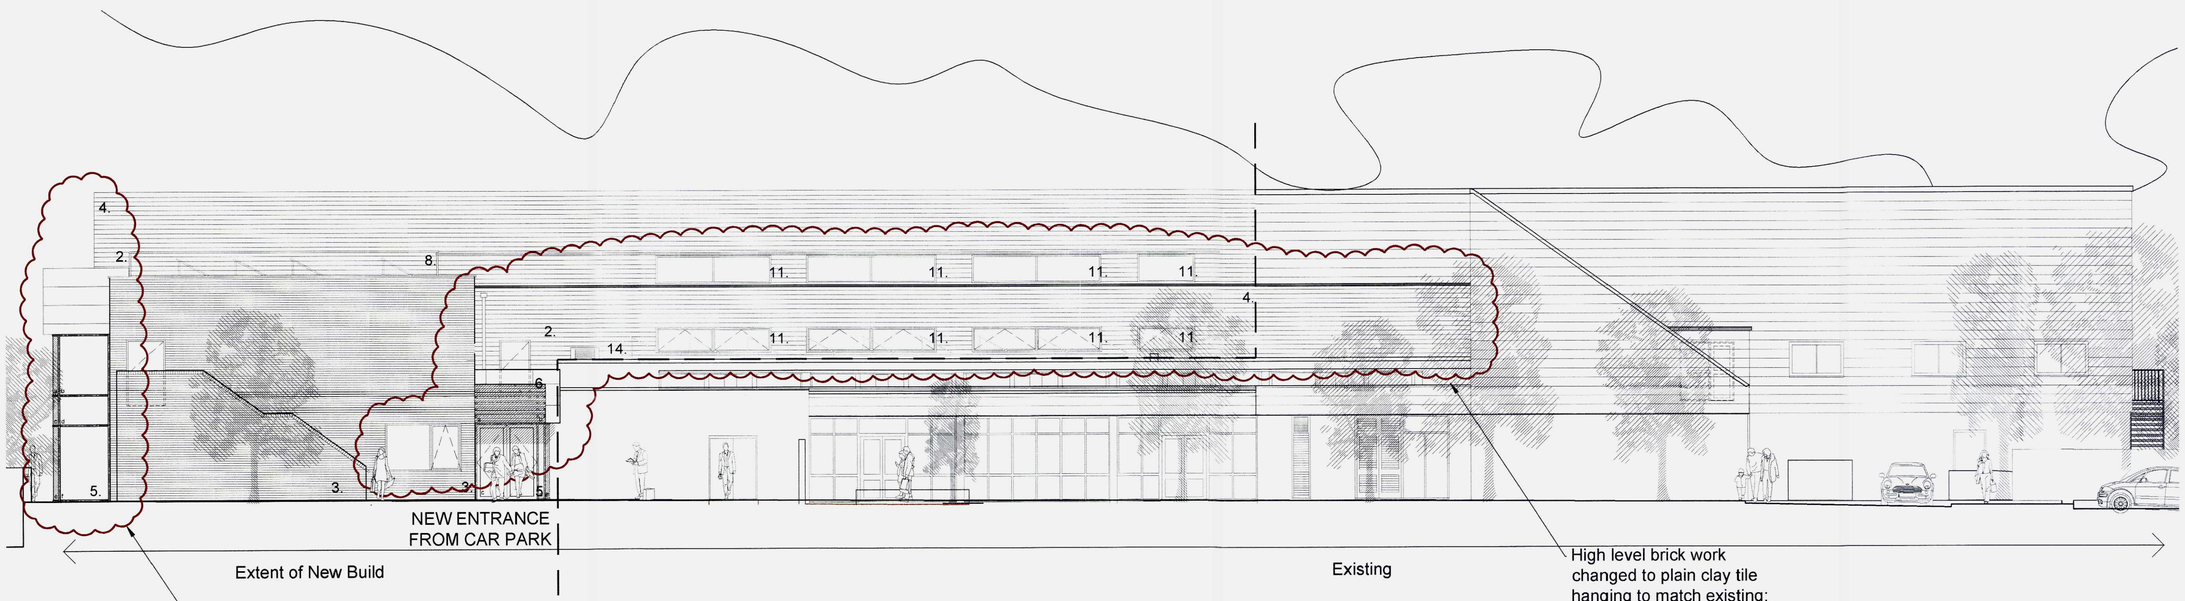

Proposed West Elevation - Revised and submitted as Non Material Amendment

CDM 2007 Health & Safety Information

This information relates only to 'Significant Hazards' identified on this drawing and is to be read in conjunction with the Designer's Risk Assessment Register.

ADUR & WORTHING PLANNING SERVICES
PLAN AWDM 0623/14
DATE VALID 15 MAY 2014

Materials Key

1. Existing flint walls
2. Bronze cladding
3. Facing brickwork to match existing
4. Plain clay tile to match existing
5. Curtain wall
6. Louvres
7. Coloured infil panel
8. Photovoltaic panels
9. UPVC guttering and downpipes
10. New opening and bi-folding doors
11. High level windows
12. Flag pole
13. Mechancical extract louvre
14. Potential future location for PV. As permitted development at a later date

Rev	Date	Revision Details	Dr	Ch
A	09.05.14	Updated elevations	CL	DMac

London: Unit 1 West Coate House 3 Coate Street London E2 9AG
T 020 7729 5505 E london@ecearchitecture.com

Sussex: Brooklyn Chambers 11 Goring Road Worthing West Sussex BN12 4AP
T 01903 248777 E sussex@ecearchitecture.com

www.ecearchitecture.com

ECE Architecture

Client's Name
Adur and Worthing Councils

Job Title
Shoreham Centre

Drawing Title
Approved and Revised West Elevations

Scale
1:100 @ A1 / 1:200 @ A3

metres 2 4 6 8 10

Drawn	Checked	Date
EP/CL	DMac	09.05.14

Job No	Drawing No	Rev
5872	202	A

Status
APPROVAL

CAD Plot date: 9/05/2014 - 17.43.04 5872- material admentment drawings.dwg

© ECE Architecture Limited. No dimensions to be scaled from drawing except for the puposes of Planning Applications. The contractor should check all dimensions on site. It is the contractors responsibility to ensure compliance with Building Regulations.