



01 EXISTING SHOPFRONT PHOTO
NTS

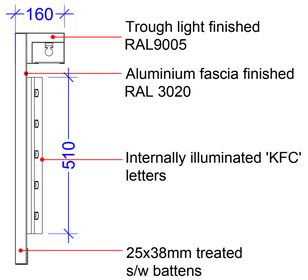


02 FASCIA SIGNAGE DETAIL
1:10

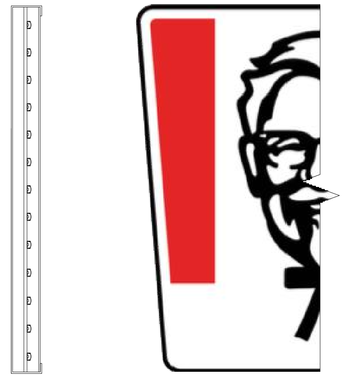

INTERNALLY ILLUMINATED LIGHTBOX
Aluminium fabricated box, powder coated RAL 9005 with 5mm opal 050 perspex decorated RED 3m3630-53/ BLACK 3630-22 translucent vinyl and LED illuminated by Sloan LED Prism. Illumination levels to be max. 250cd/m^2

03 FASCIA SIGNAGE DETAIL
1:10

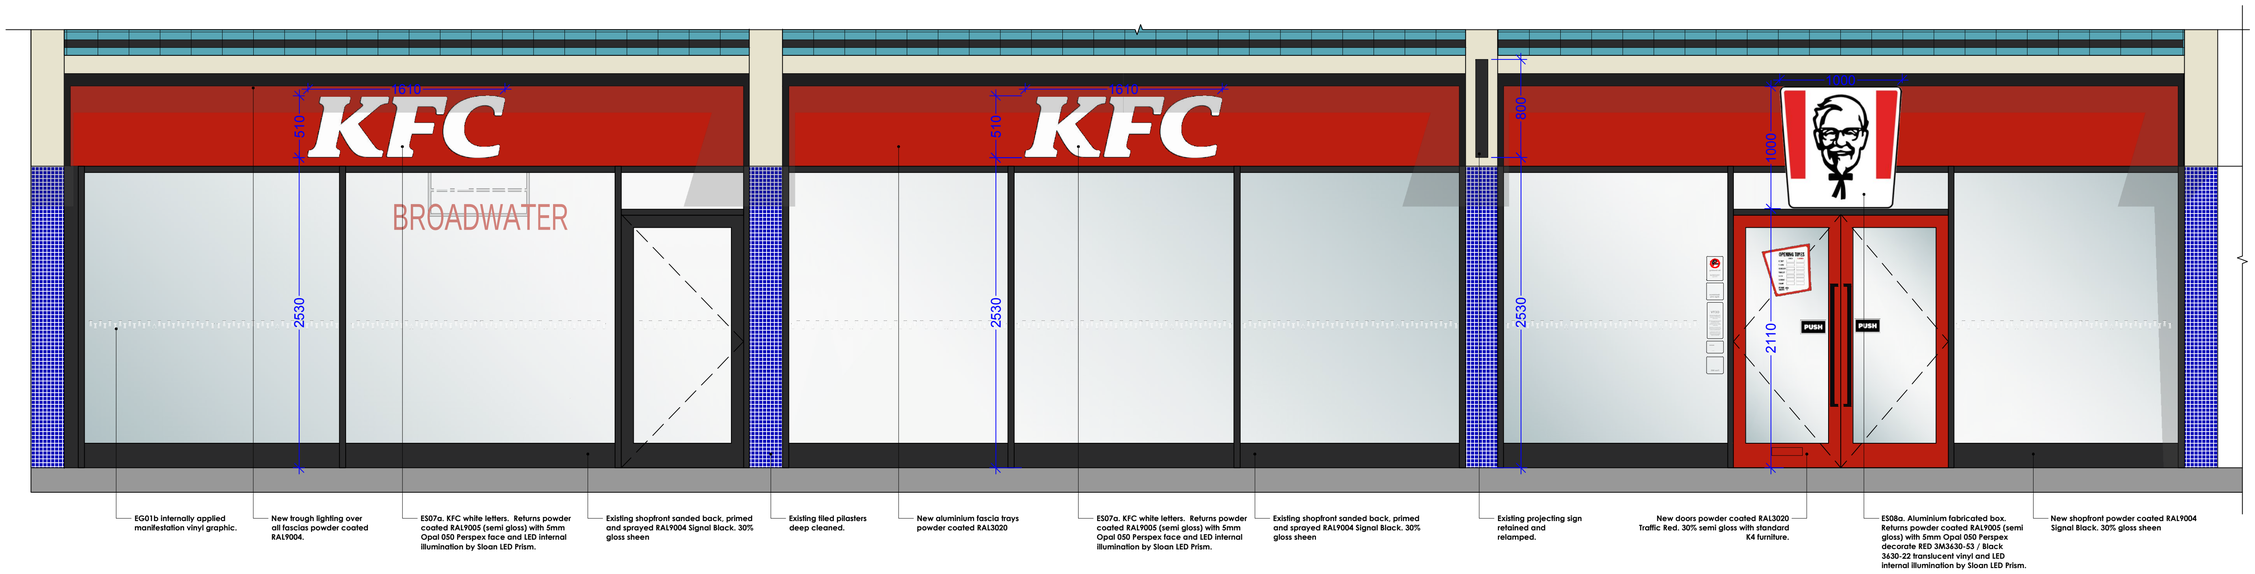

1:5
0 100mm 200mm 300mm 400mm 500mm
1:25
0 0.5m 1m 1.5m 2m 2.5m

FOR COMMENT

ALL DIMENSIONS TO BE CHECKED ON SITE.

DO NOT SCALE FROM THIS DRAWING EXCEPT FOR THE PURPOSES OF LOCAL AUTHORITY PLANNING

DESIGN SIGNOFF	
Name	
Title	
Date	

rev	date	description
A	04/02/25	Signage details added

ARCHITECTURAL DESIGN

FPG FOODS RETAIL LTD (UK)

KFC

WORTHING

store address
4-5 Cricketers Parade Cricketers Parade East, Broadwater St W, Worthing
BN14 9DB

REFRESHER

drawing title
EXTERNAL ELEVATION

drawn by	checked	date
JS	AW	JAN 2025

store no.	scale
N/A	1:25 @ A1

drawing no.	revision
WG24-KC/G210	A