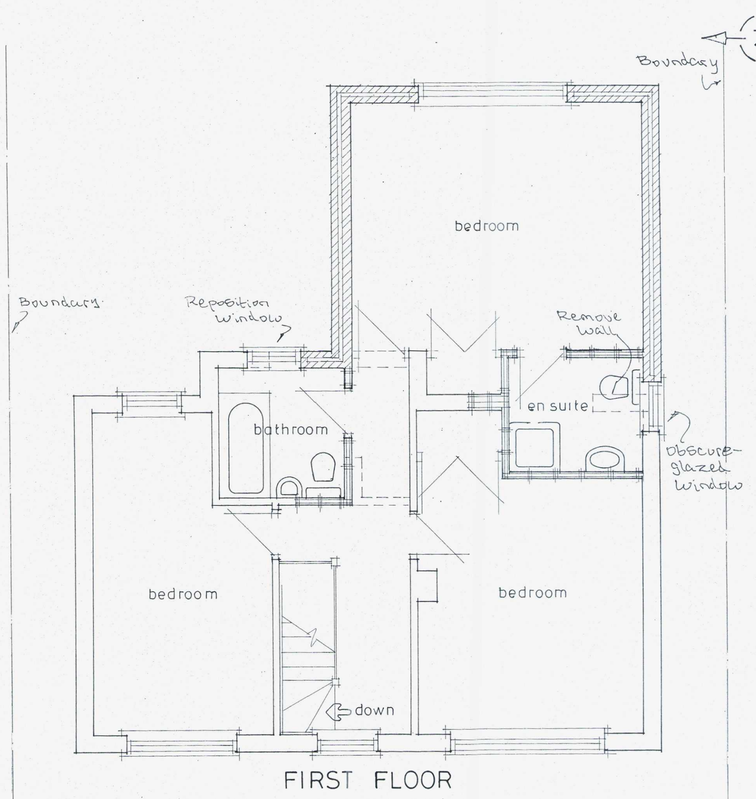

FIRST FLOOR

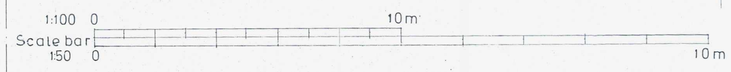

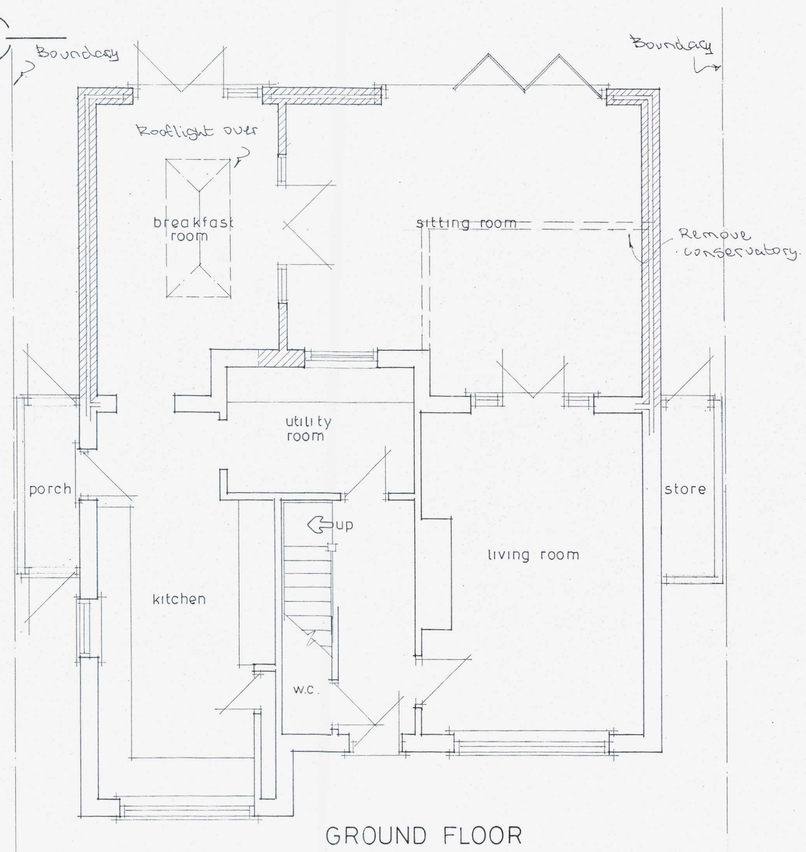

GROUND FLOOR

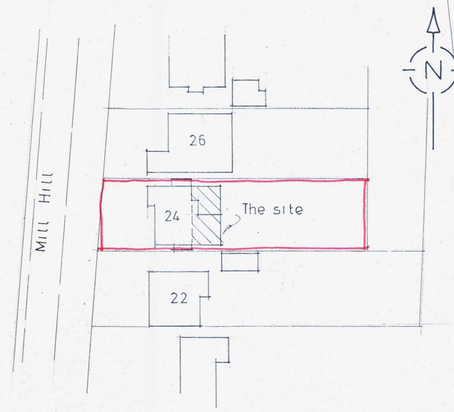

Block Plan 1:500

0 10m

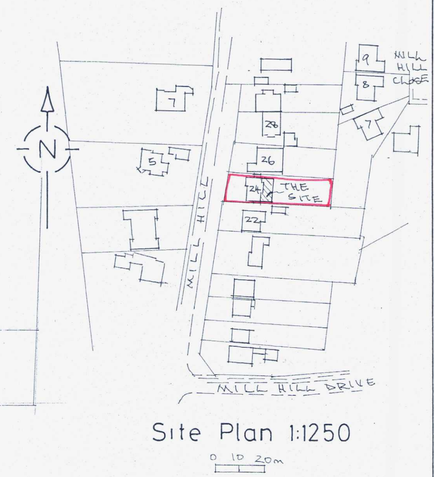

Site Plan 1:1250

0 10 20m



East Elevation

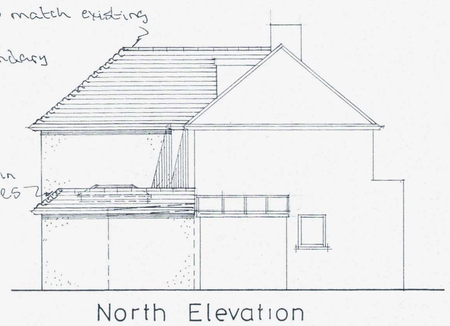

North Elevation

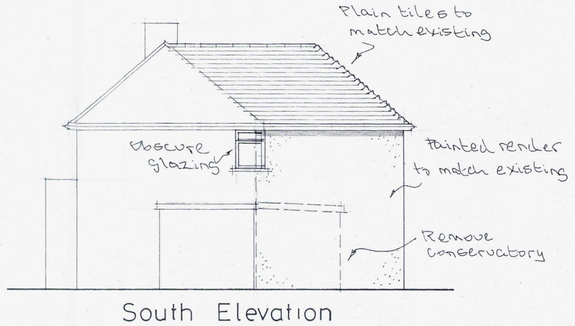

South Elevation

A		
	Date	Revisions

© copyright

ADUR & WORTHING PLANNING SERVICES
PLAN AWDM/1772/16
DATE VALID 21 NOV 2016

Client
Mr & Mrs M. Wilson

Job Title
Proposed Extension

Drawing Title
24 Mill Hill
Shoreham

Scale 1:50 1:100

Date | Drawn by

Drg No. 477/01 | Rev.

841 x 594mm A1