


Scale - 1:1250

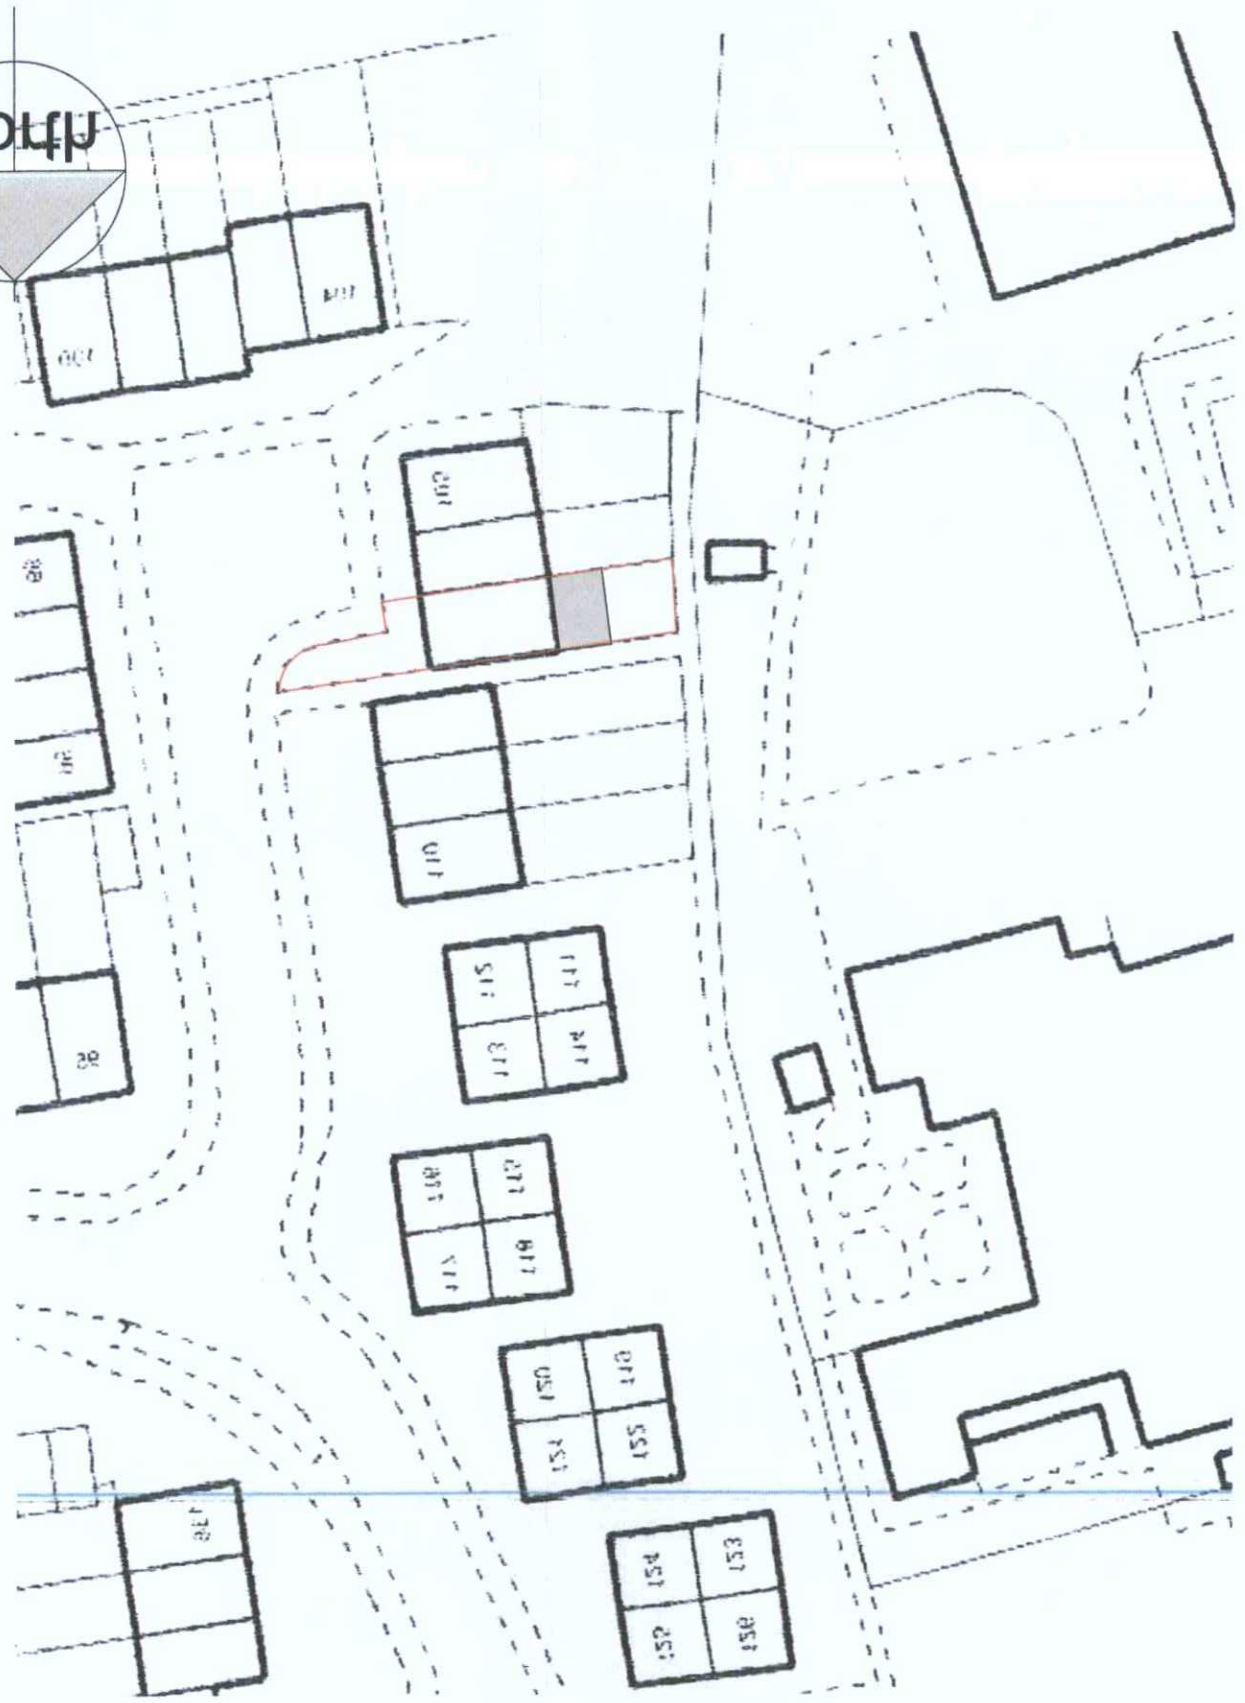

Scale - 1:200

Scale - 1:1250 0 10 20 30 40 50

Scale - 1:200 0 2 10 12 30 32

ICES
Chartered Association of Building Engineers

mel_humphrey_uk@yahoo.co.uk

07707022785

BN3 8PG
East Sussex
Hove
39 Northease Drive

MRICS CABE

Mel Humphrey

PLANNING SERVICES
ADAM & WORTHING

- 5 JUN 2012

DATE	PLAN	AMDM	0822	IP
AMEND				

107 Church Green
Shoreham By Sea
West Sussex
BN43 6LU

Project:

Location Plan
A3 Drawing Size
1:200 and 1:1250 scale

Drawing title

Do Not scale from this drawing except for planning as photocopies will be subject to distortion
Drawings to be read in conjunction with all other architect's and structural engineers contract drawings and specifications.
Any discrepancies must be brought to the attention of the architect immediately
The contractor must verify all dimensions by site measurement before ordering materials or manufacturing components
Substitute materials and products to those named will be accepted if proven to be of equal or higher performance and not in conflict with other elements