
DO NOT SCALE DRAWING EXCEPT FOR PLANNING PURPOSES
ALL DIMENSIONS TO BE CHECKED ON SITE

ADUR & WORTHING
PLANNING SERVICES
PLAN | AWDM/1255/12
received 10/01/2013

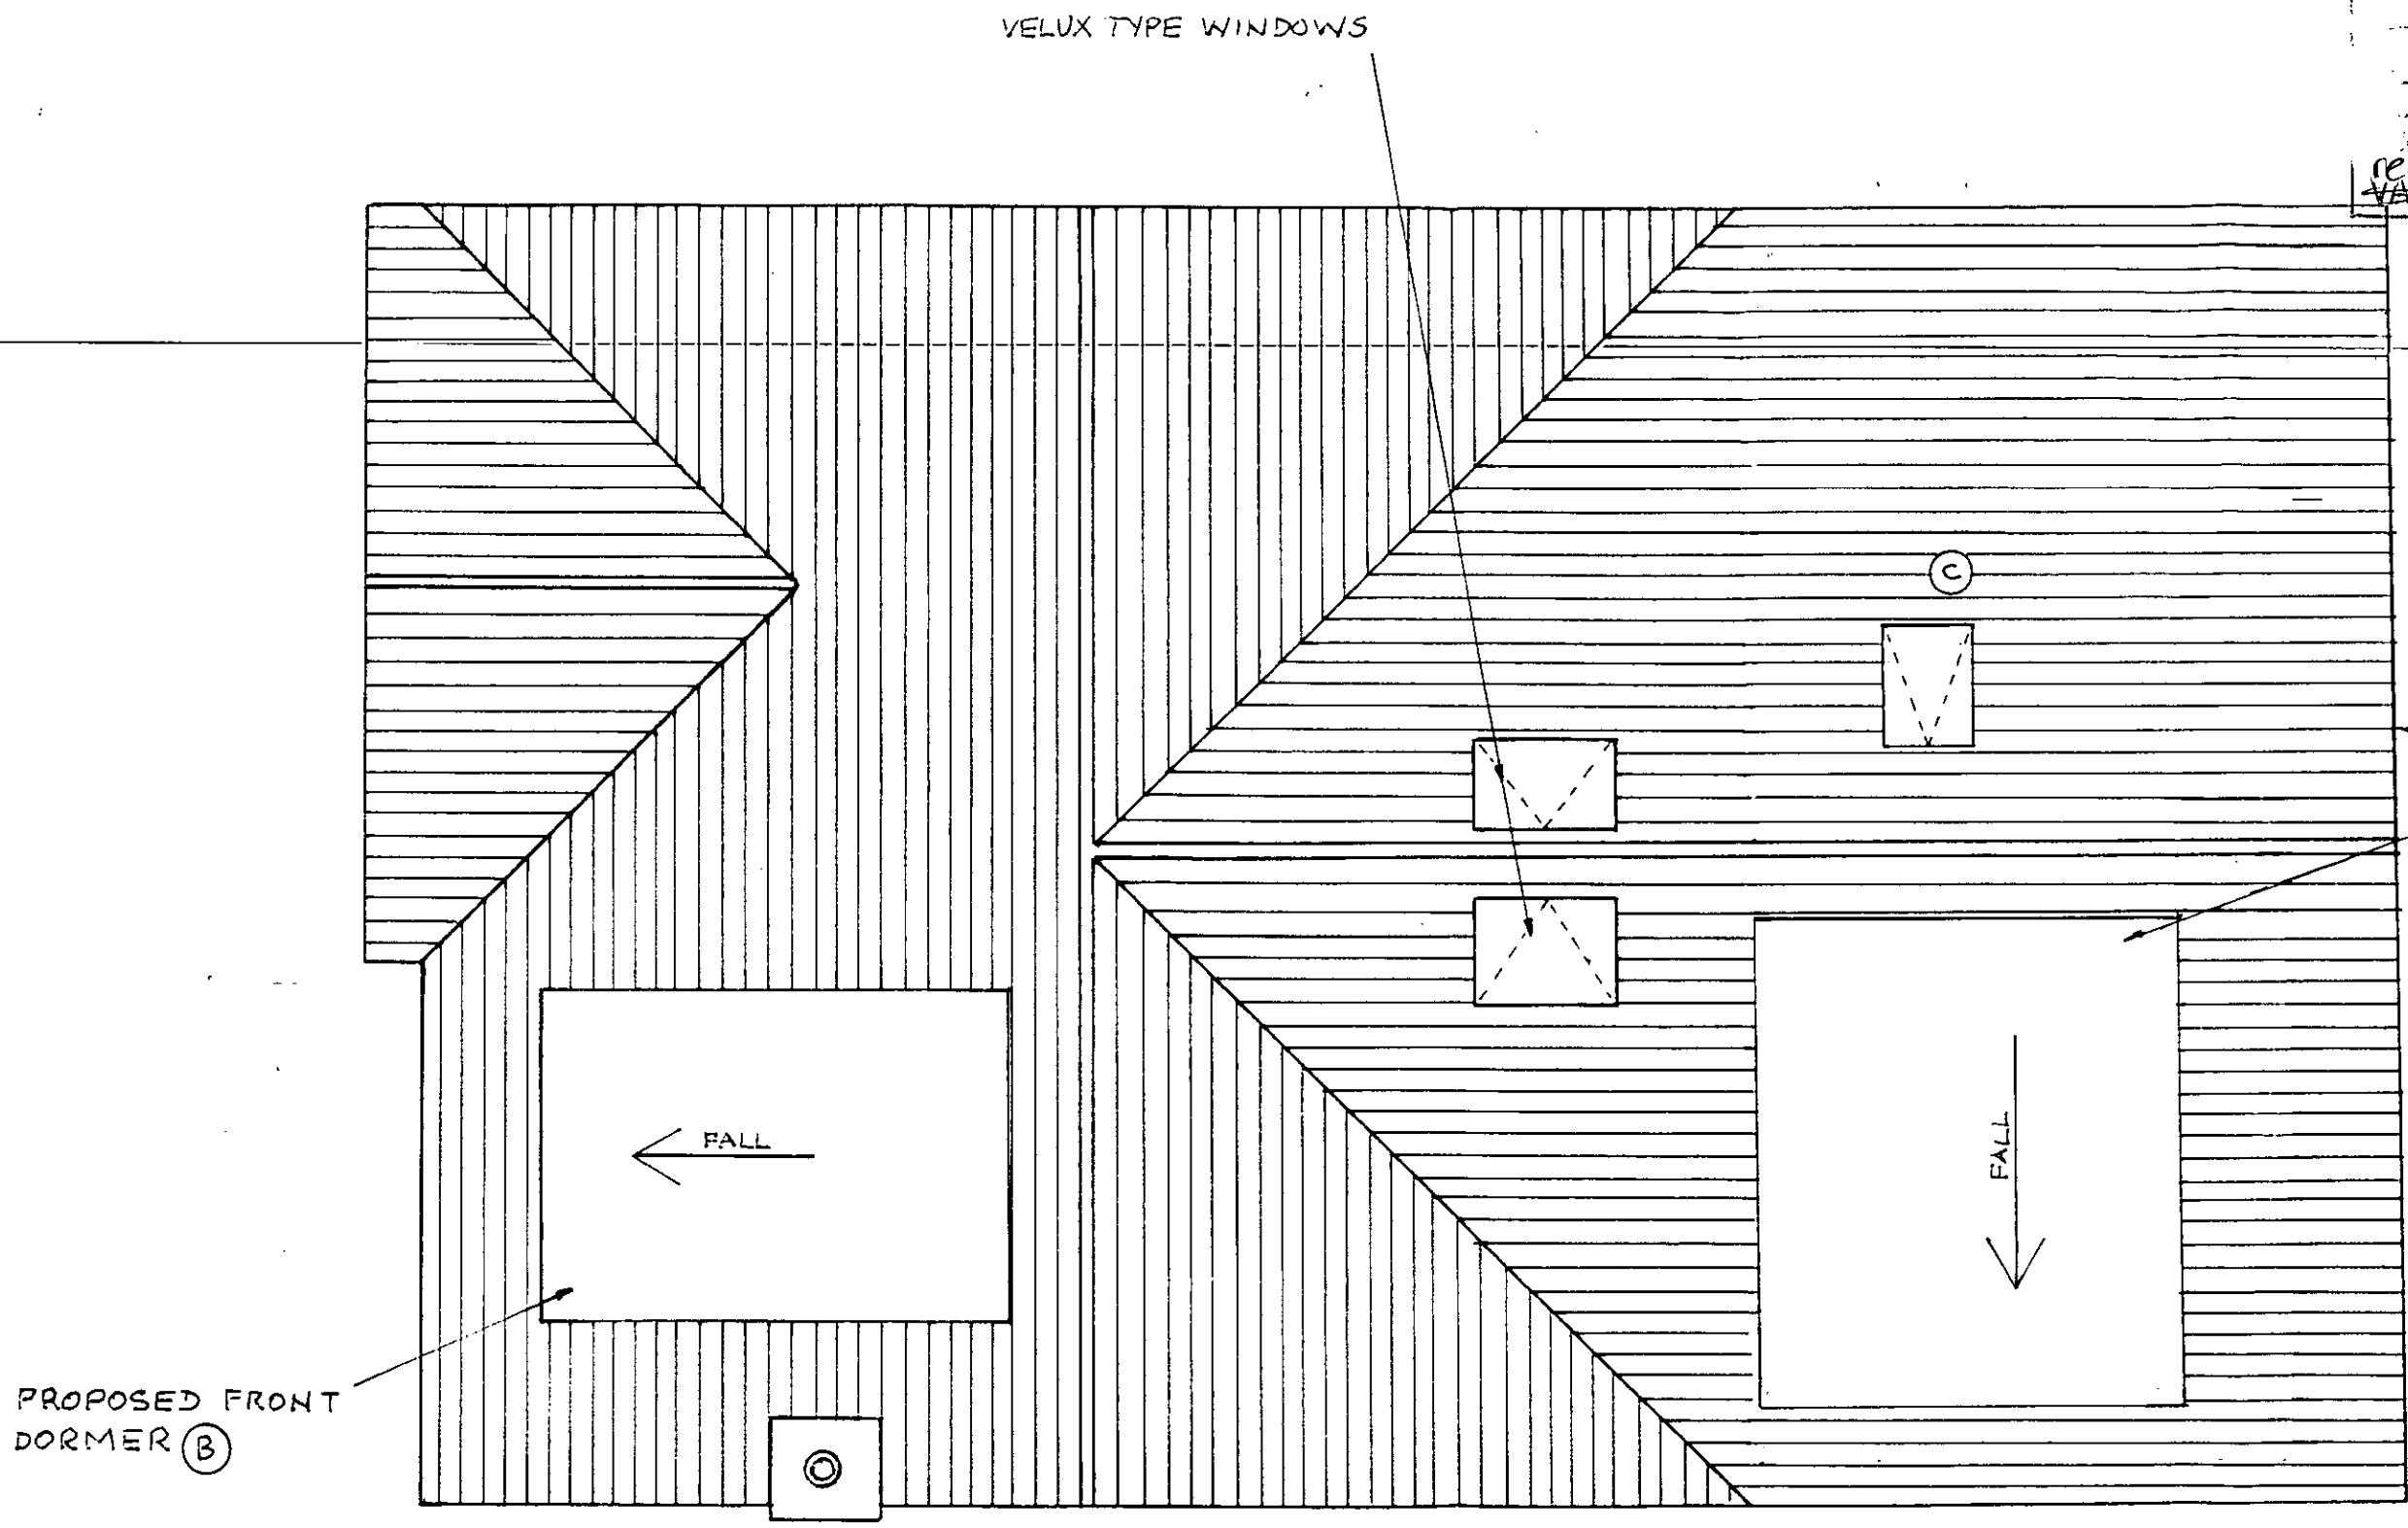

REV-C. OMITT DORMER TO NORTH FACE OF PITCHED ROOF. VELUX ADDED. 7/1/13

PROPOSED LOFT EXTENSION
4 WINTERTON WAY, SHOREHAM-BY-SEA

PROPOSED ROOF PLAN

SCALE 1:50 | DATE 28/9/12
DRAWN – H.WILMAN | DRWG NO. WIN-08/A3
REF. | REV:- B 19/12/2012