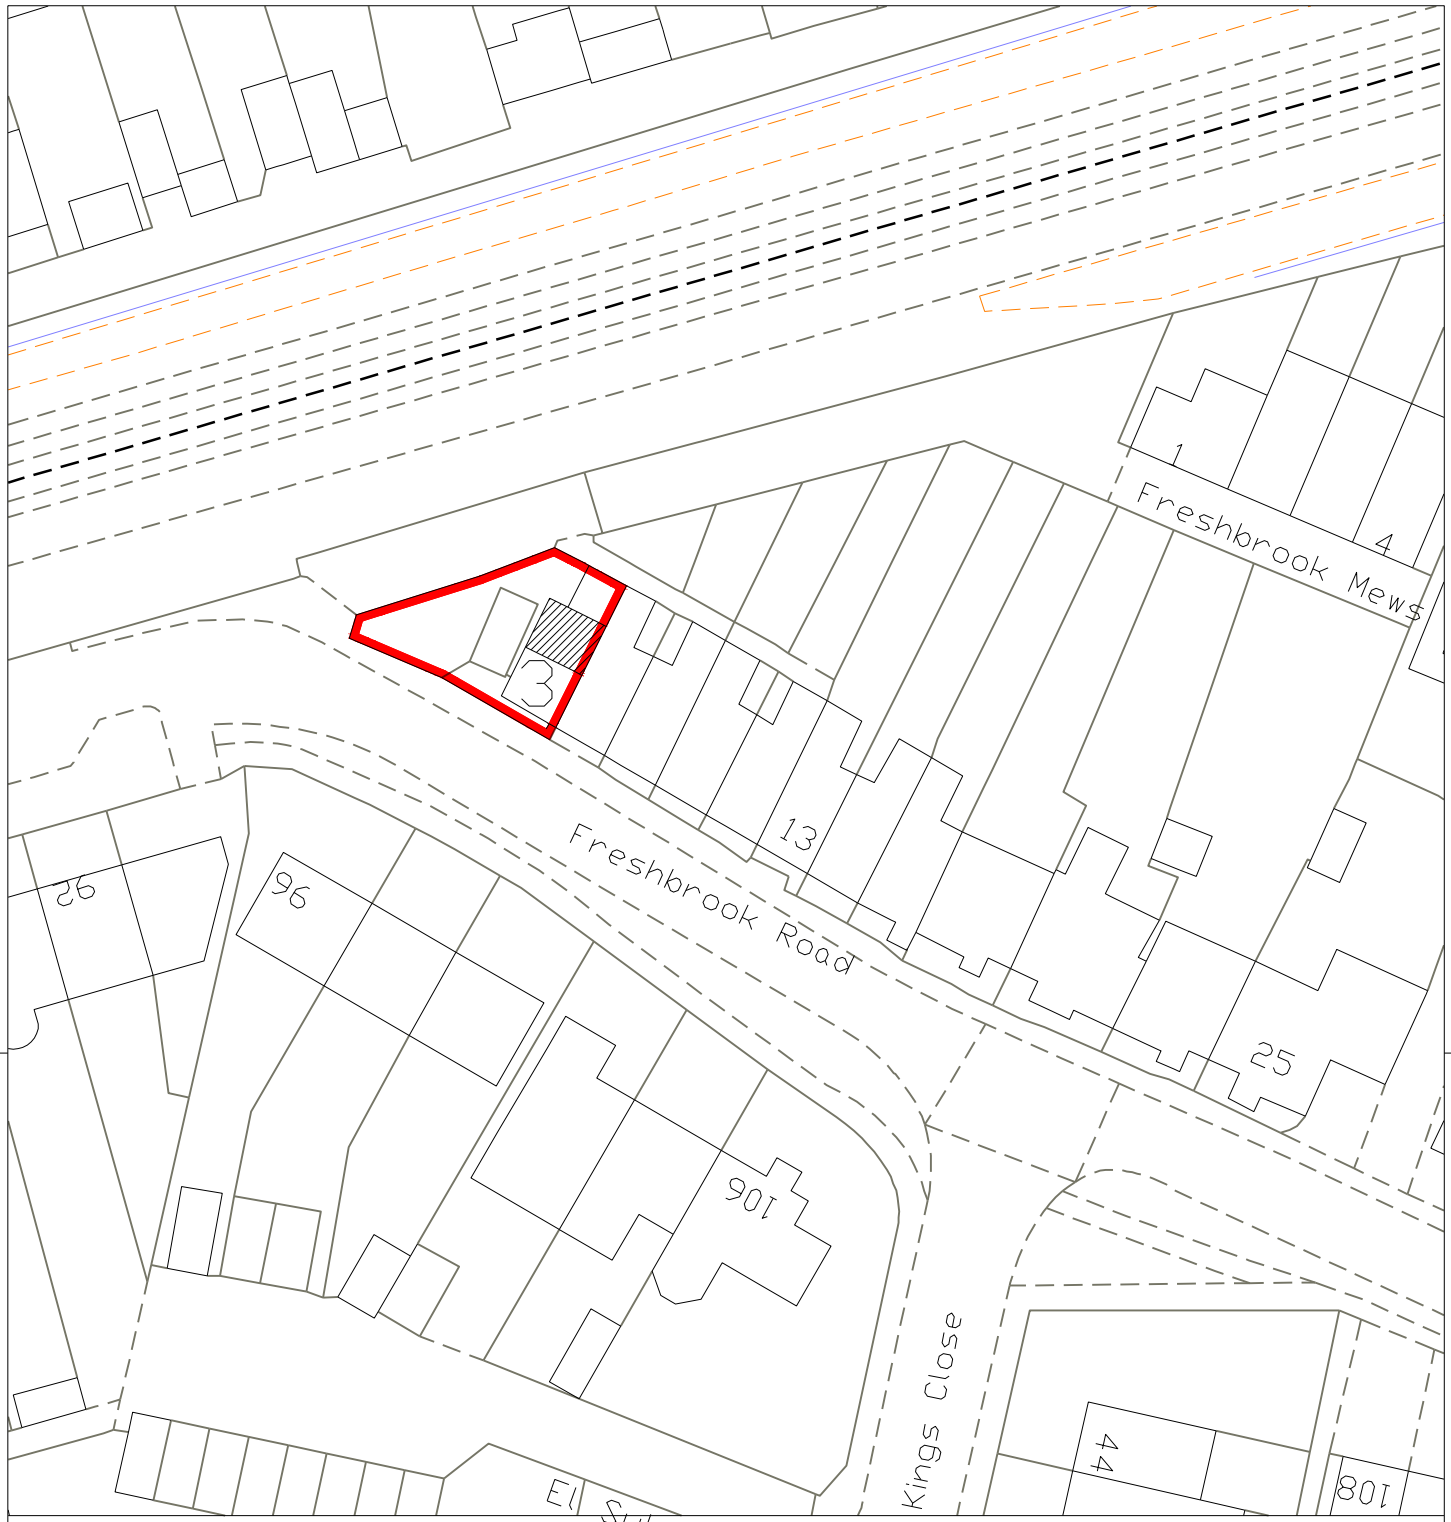

Notes

MARTIN McCURDY ARCHITECTURE
5 Chanctonbury Road, Hove, East Sussex, BN3 6EL
T: 01273 325341 E:martin@mccurdyarchitecture.com
W: www.mccurdyarchitecture.com

Client
Sam Meads

Project Title
3 Freshbrook Road, Lancing, West Sussex, BN15 8DA

Drawing Series and Title
Loft conversion
Block plan

Drawing number
0380-19-04

Scale @ A4
1:500

C:\Users\Martin\Documents\loft&other designwork\3 Freshbrook road\CAD Drawings\3 Freshbrook Road - OS Extract -V1.dwg