
Please note: These are planning drawings not construction drawings and should be treated as such.


AMENDED

ADUR & WORTHING
PLANNING SERVICES

PLAN	DATE VALID
AWDM/ 1353/13	27 NOV 2013

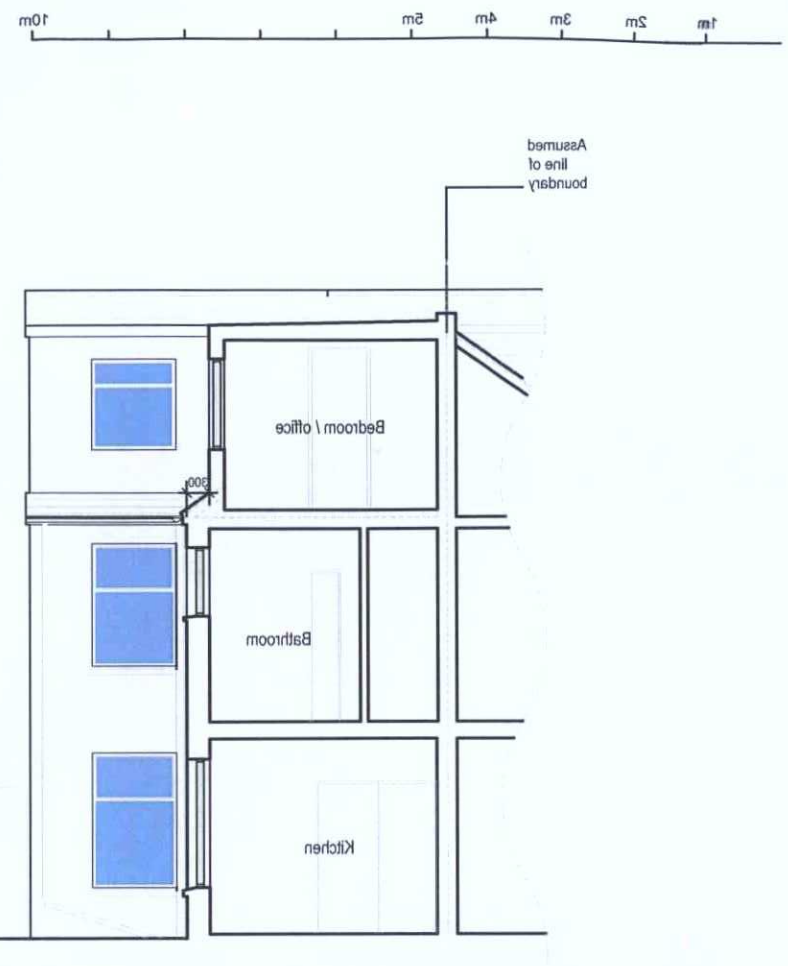

Section BB 1:100 Scale

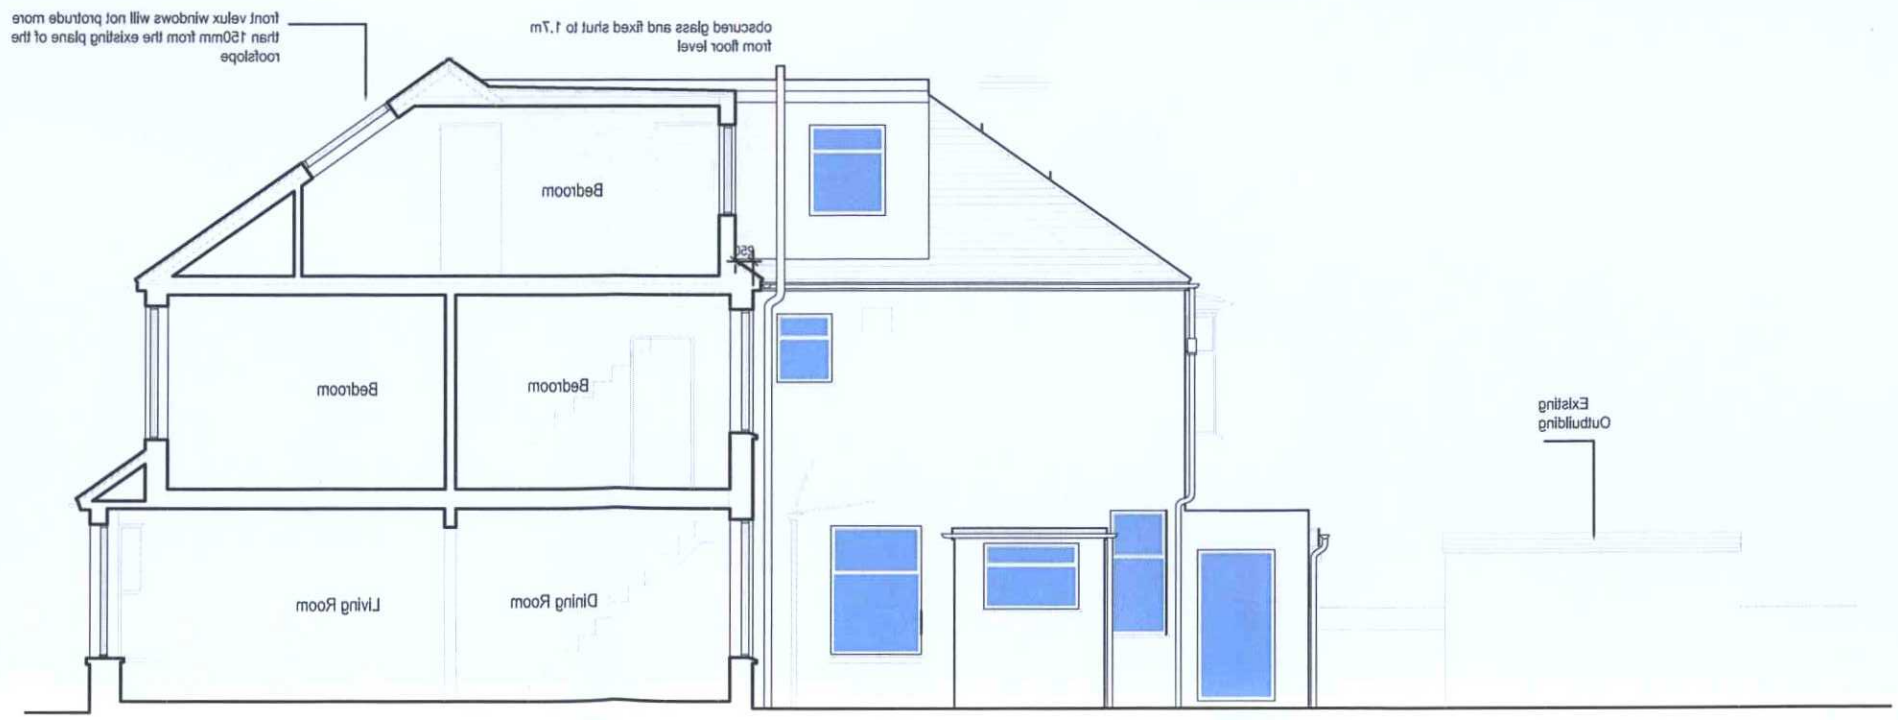

Section AA 1:100 Scale

EDWS Architect

8 Inwood Crescent Brighton BN1 5AQ t 01273 558995 M 07975322275
e ewanstoddart@outlook.com

JOB No 56 Gordon Road Shoreham-by-Sea BN43 6WE	CHECKED LRA
	DRAWN ES
CLIENT Mr & Mrs Carter	DATE 04.10.13
	SCALE 1:100 @ A3
DRAWING Sections Proposed	REVISION .
	NUMBER 5085/PL022