
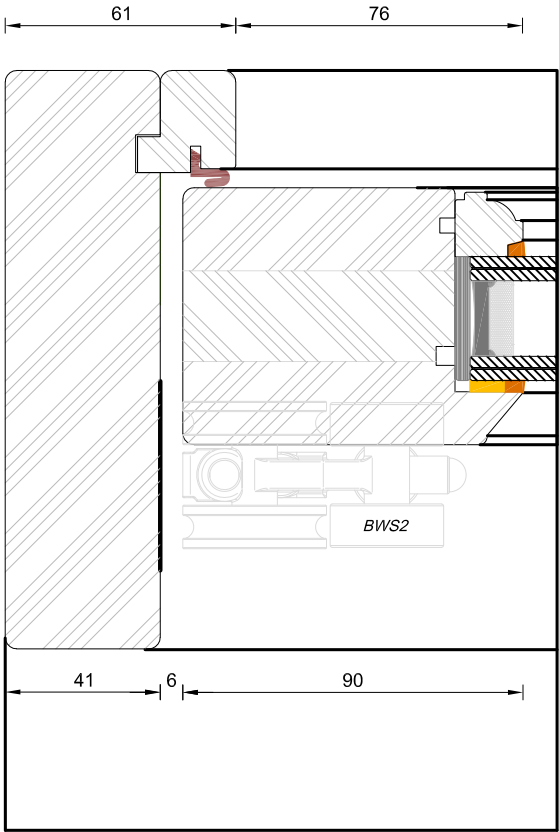
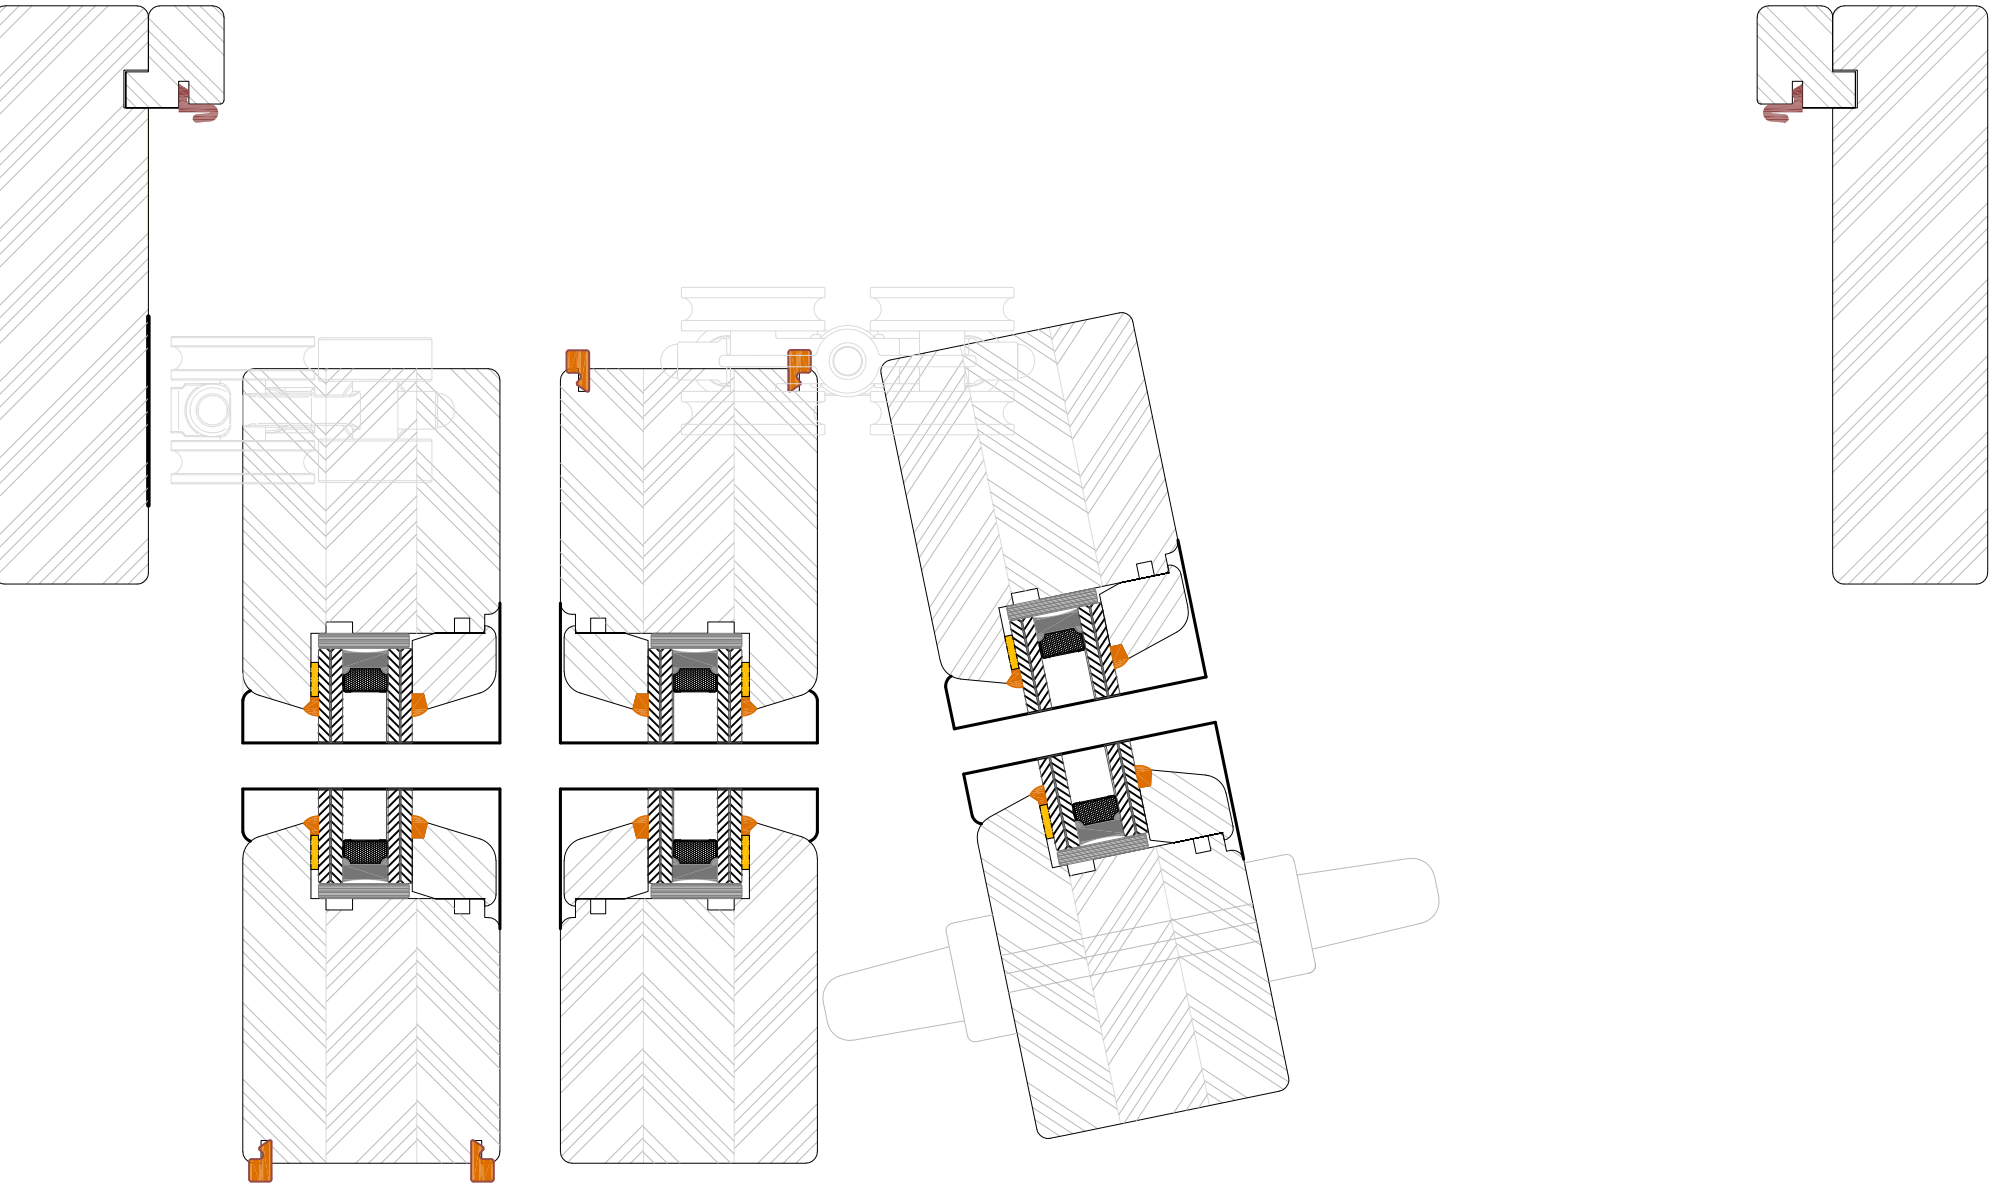
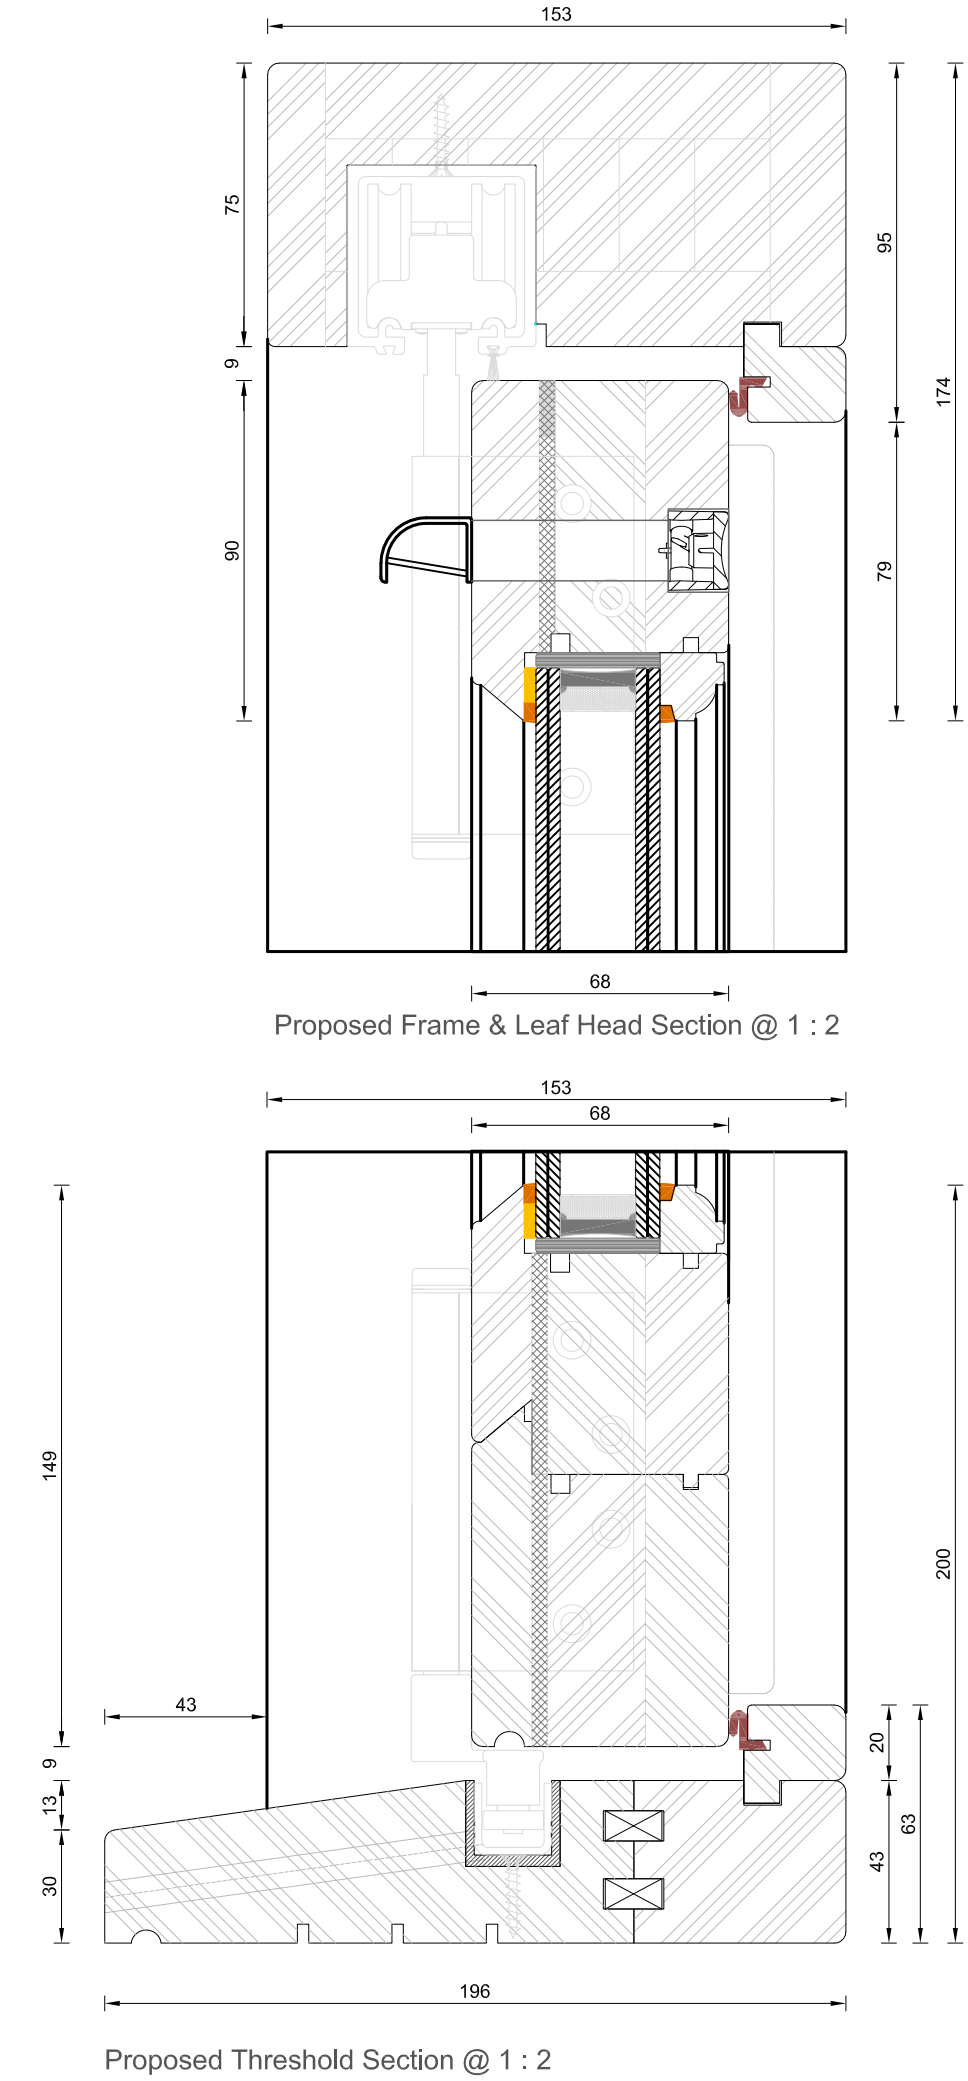


This drawing is copyright and may not be copied or reproduced without the written consent of this practice


The contractor is responsible for setting out and must check all levels and dimensions prior to work being put in hand

The Architect is to be immediately notified of any suspect omissions or discrepancies


REV	DATE	COMMENT	REV BY
.			

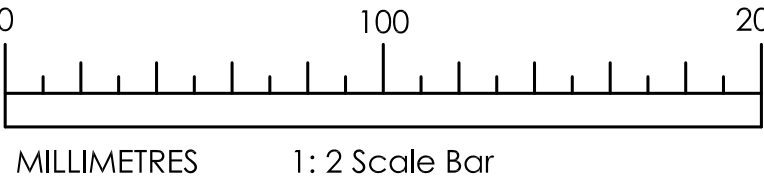


Proposed Frame & Leaf Jamb Plan Section, Hinge Side @ 1 : 2

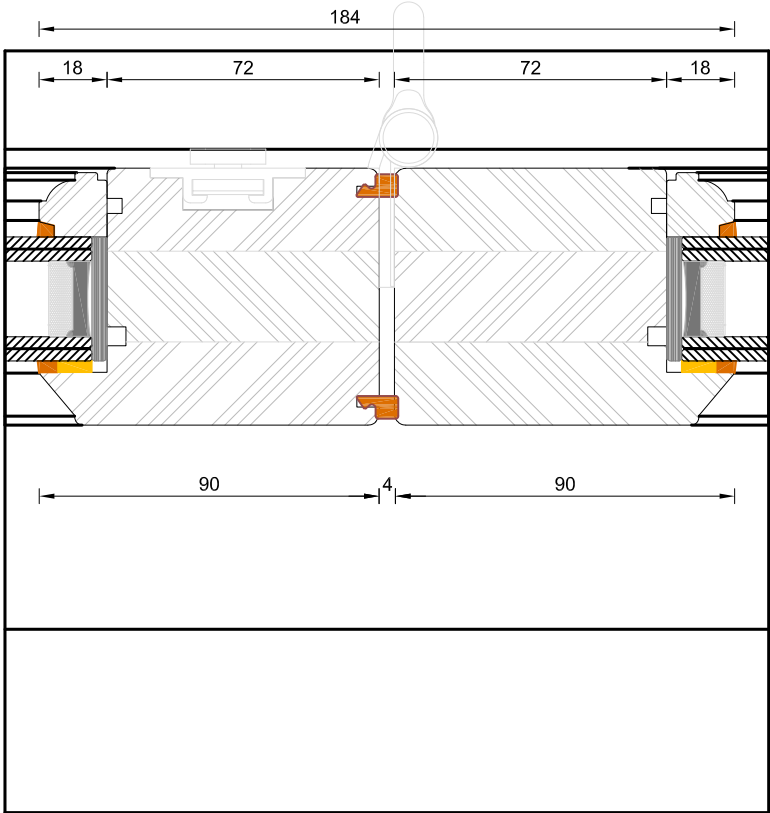


Proposed Flying Mullion Hinge Handle Plan Section @ 1 : 2

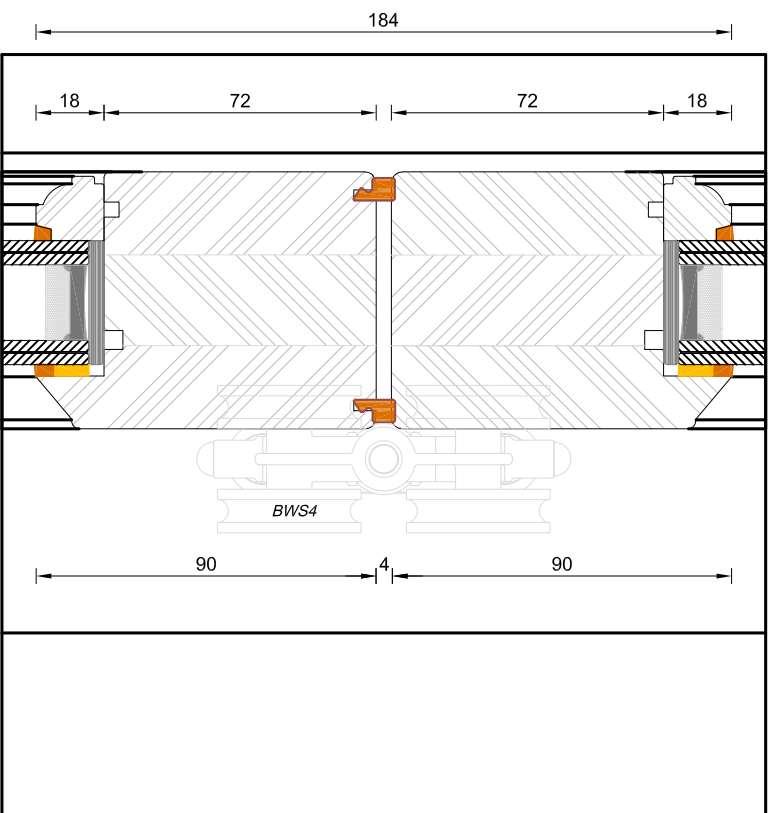

Proposed Flying Mullion Intermediate Hanger Plan Section @ 1 : 2

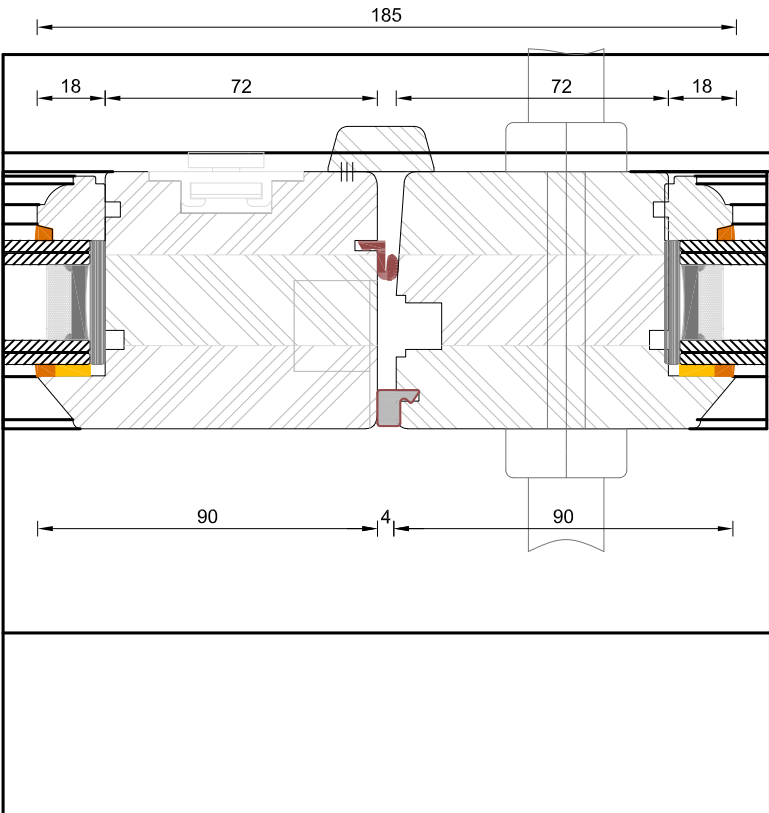

Proposed Flying Mullion Handle Plan Section @ 1 : 2

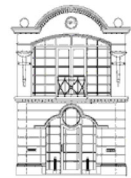

BROE ARCHITECTURE LTD
CHARTERED ARCHITECTS
66 Haven Way
Newhaven,
East Sussex, BN9 9TD
Telephone: 07769 200068
www.broeandco.co.uk

CLIENT **HASSOCKS FARLEY PROPERTIES**

PROJECT **TWO-STOREY REAR EXTENSION & INTERNAL ALTERATIONS @ 19 FARNCOMBE ROAD WORTHING WEST SUSSEX BN11 2AY**

DRAWING **PROPOSED BI-FOLD DOOR DETAILS FOR DISCHARGE OF PLANNING CONDITION 10**

scale	date	drawn
1 : 2 @ A2	Oct 2025	FMB
job no	drawing no	revision
9028	D01	.