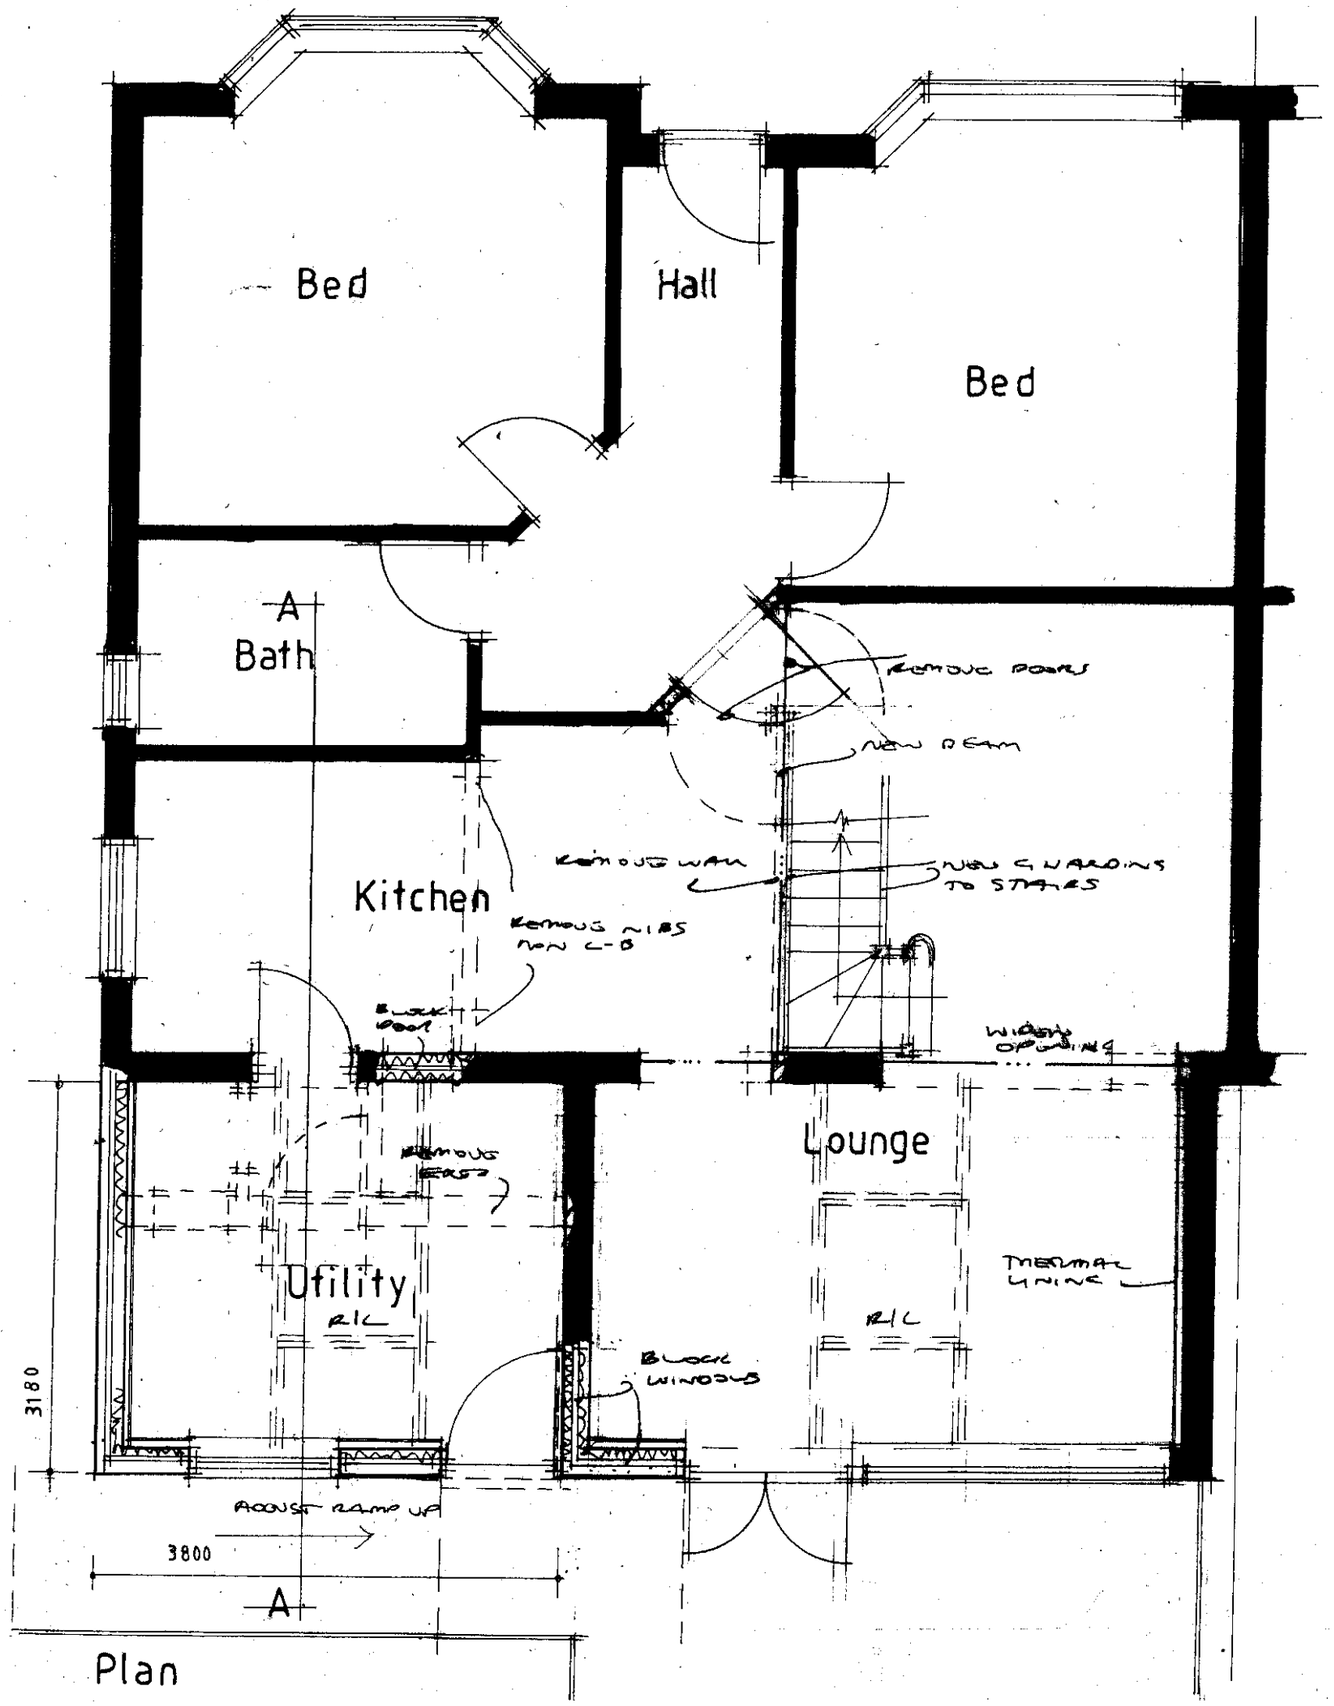

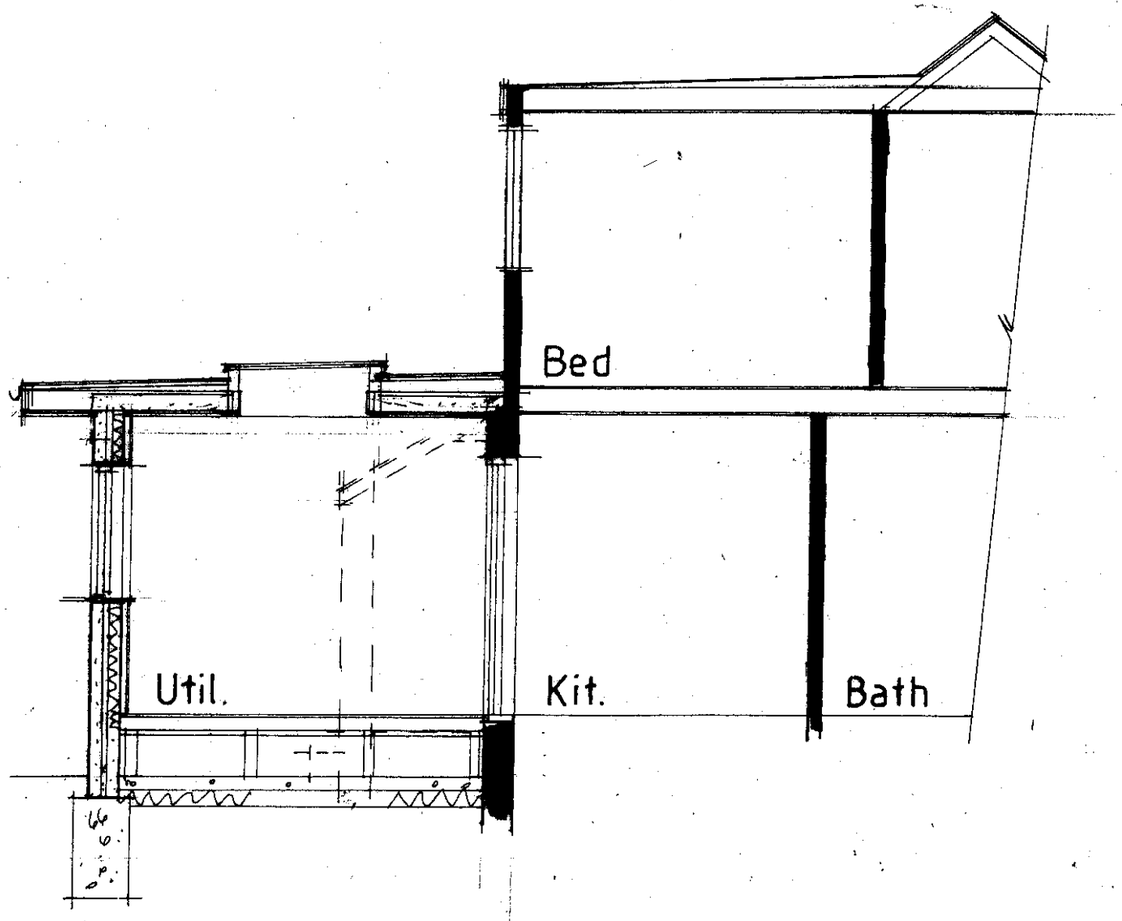

Section AA

AJ SALTER & SON
Architectural Technicians
and Surveyors
50 WINDSOR ROAD, WORTHING,
WEST SUSSEX, BN11 2LY
Tel/Fax: (01903 209496)
E-mail: ajsalterandson@hotmail.com

C			
B			
A			
Client	Mr & Mrs Beer		
Address	19 Cokeham Road : Lancing		
Drawing	Plan & Section		No. 5120 : 1
Scale	1 : 50	Drawn IS	Date Nov '20