DO NOT SCALE FROM THIS DRAWING

1m 2m 3m 4m 5m 6m 7m 8m 9m 10m

1:50 Scale Bar

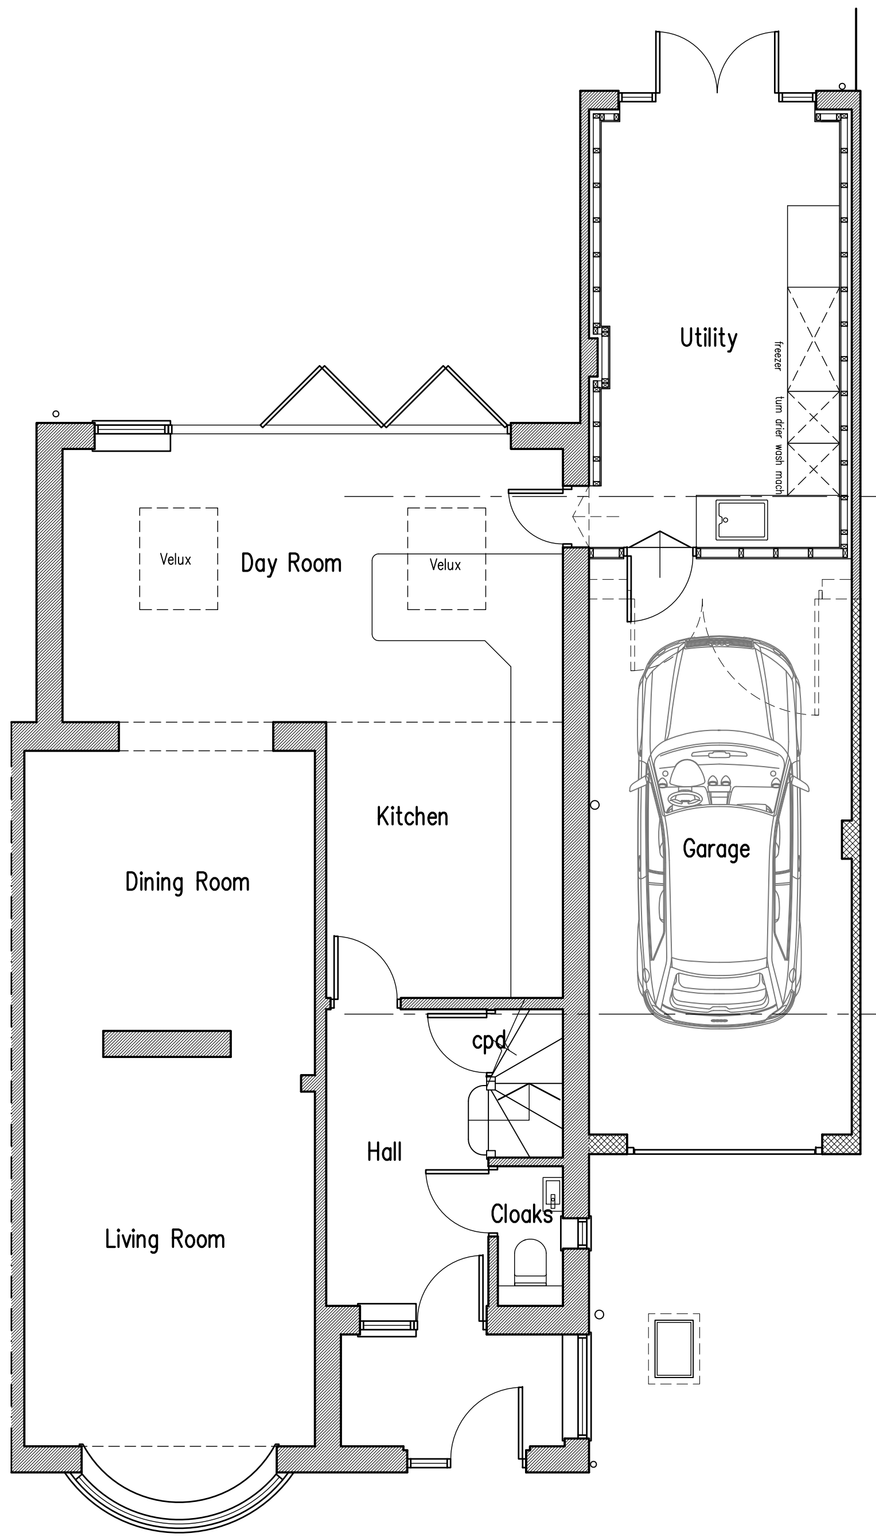

Ground Floor Plan

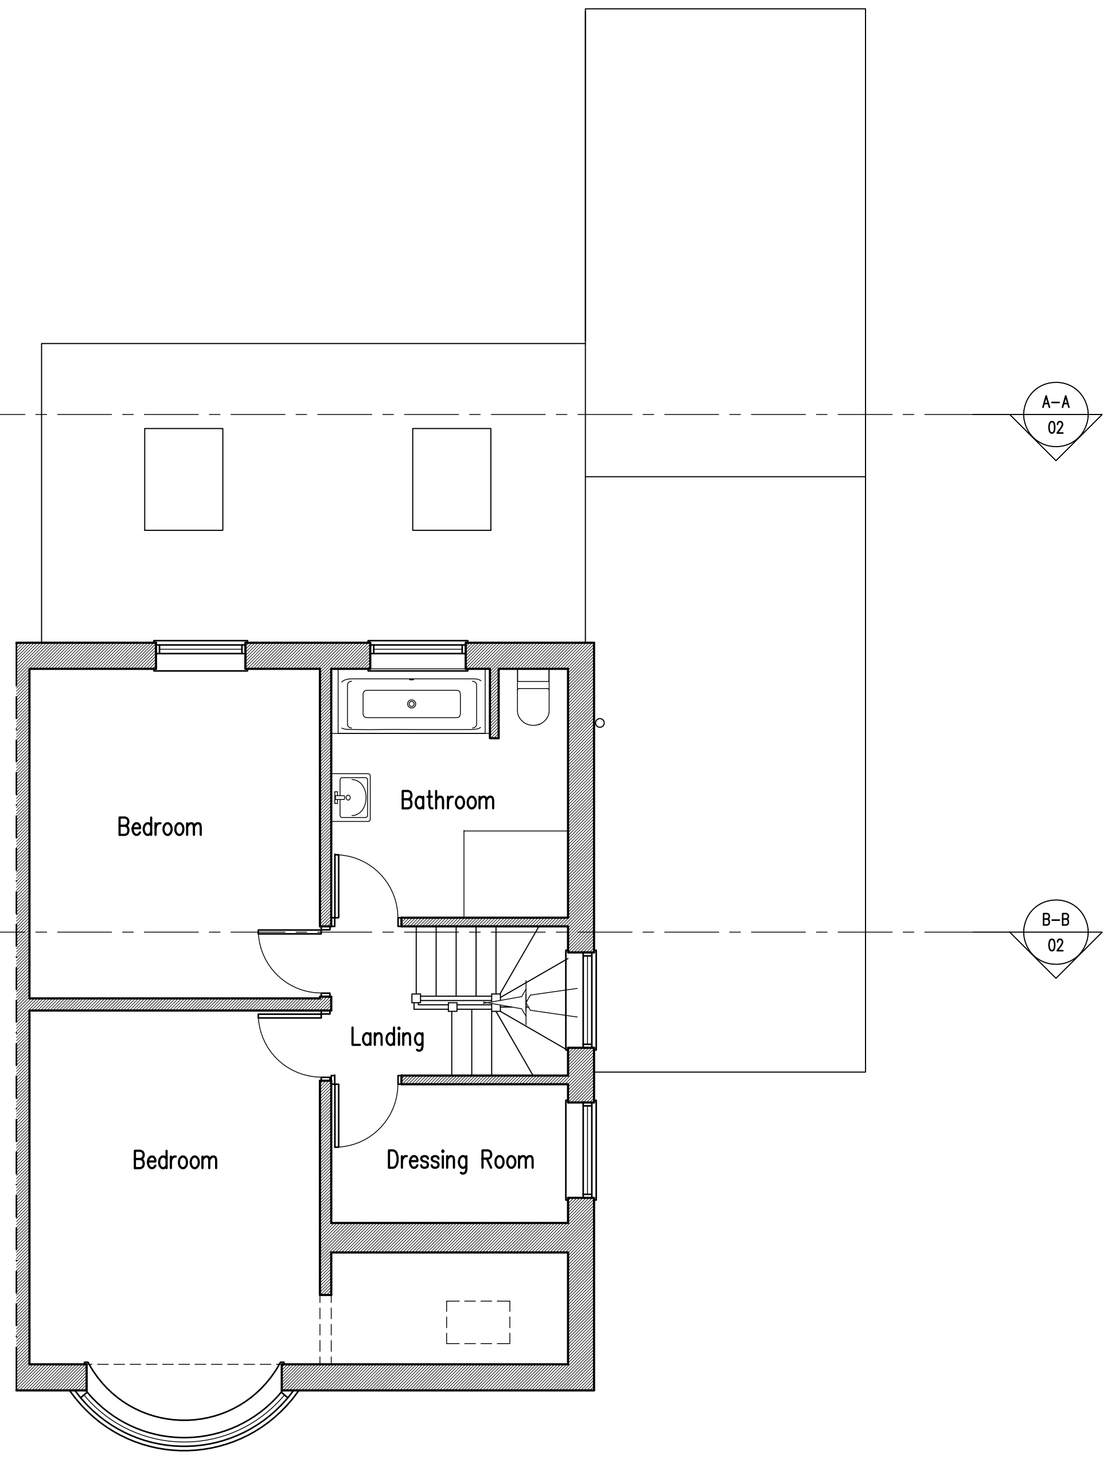

First Floor Plan

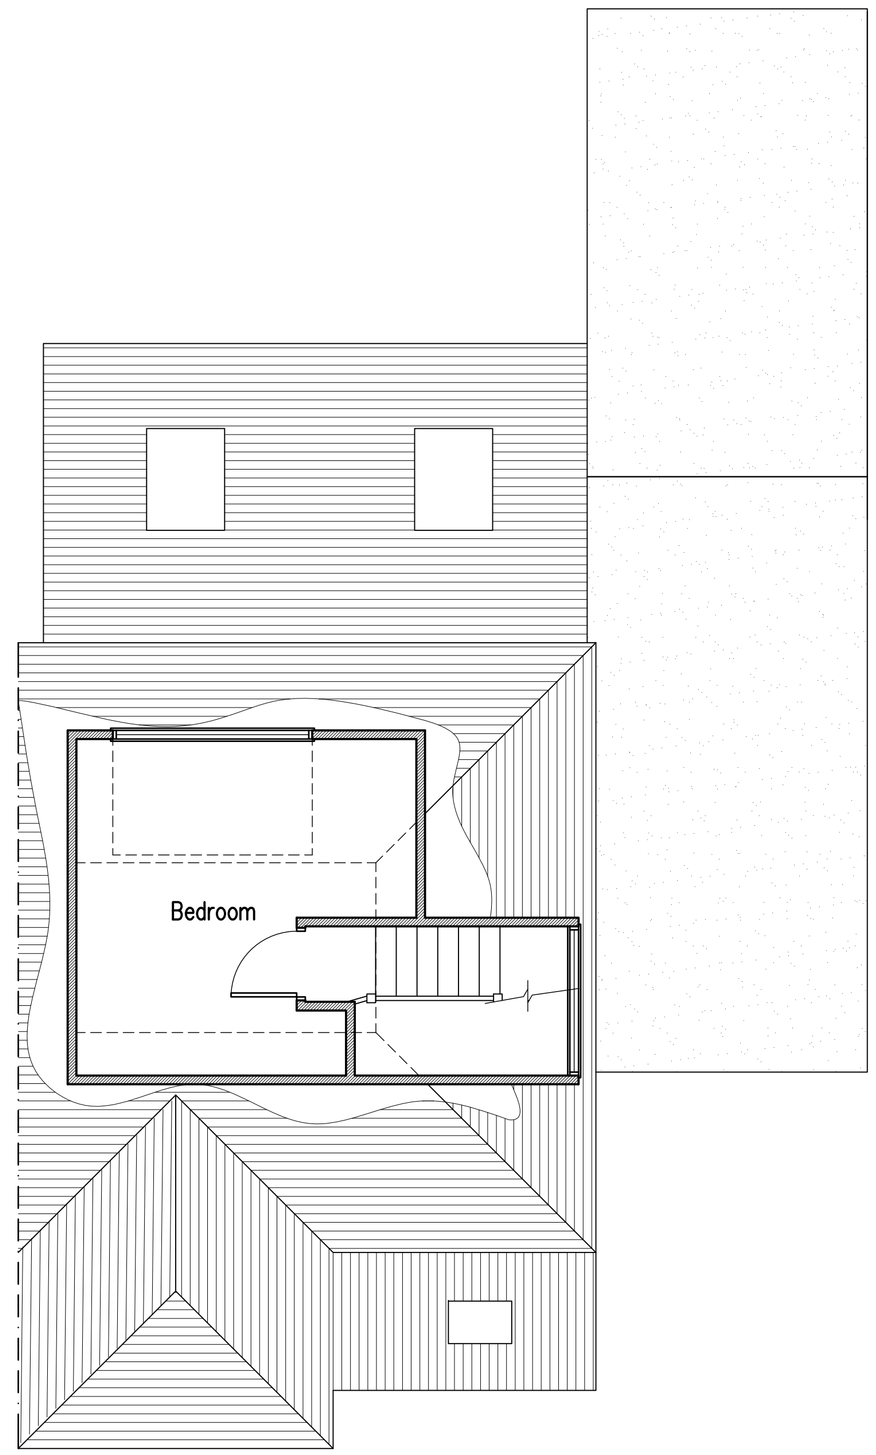

Second Floor Plan

Proposed Extension to and Conversion of Garage at: 11, Oldfield Crescent, Southwick, BN42 4GA

rja Planning & Building Consultants Ltd.
1st Floor
10 High Street
Shoreham-By-Sea
West Sussex BN43 5DA
t: 01273 467297 mob: 07971 375739
e: rex@rjapbc.co.uk web: www.rjapbc.co.uk

Chartered Institute of Architectural Technologists

PROJECT: 11 Oldfield Crescent, Southwick, West Sussex BN42 4GA		
DRAWING TITLE: Proposed Floor Plans		
CLIENT: Mr & Mrs R. Betts	DWG NO: 21869-01	REVISION:
SCALE: 1:50 @ A1	DATE: 09.12.21	DRAWN: rex