DO NOT SCALE FROM THIS DRAWING

1m 2m 3m 4m 5m 6m 7m 8m 9m 10m

1:50 Scale Bar

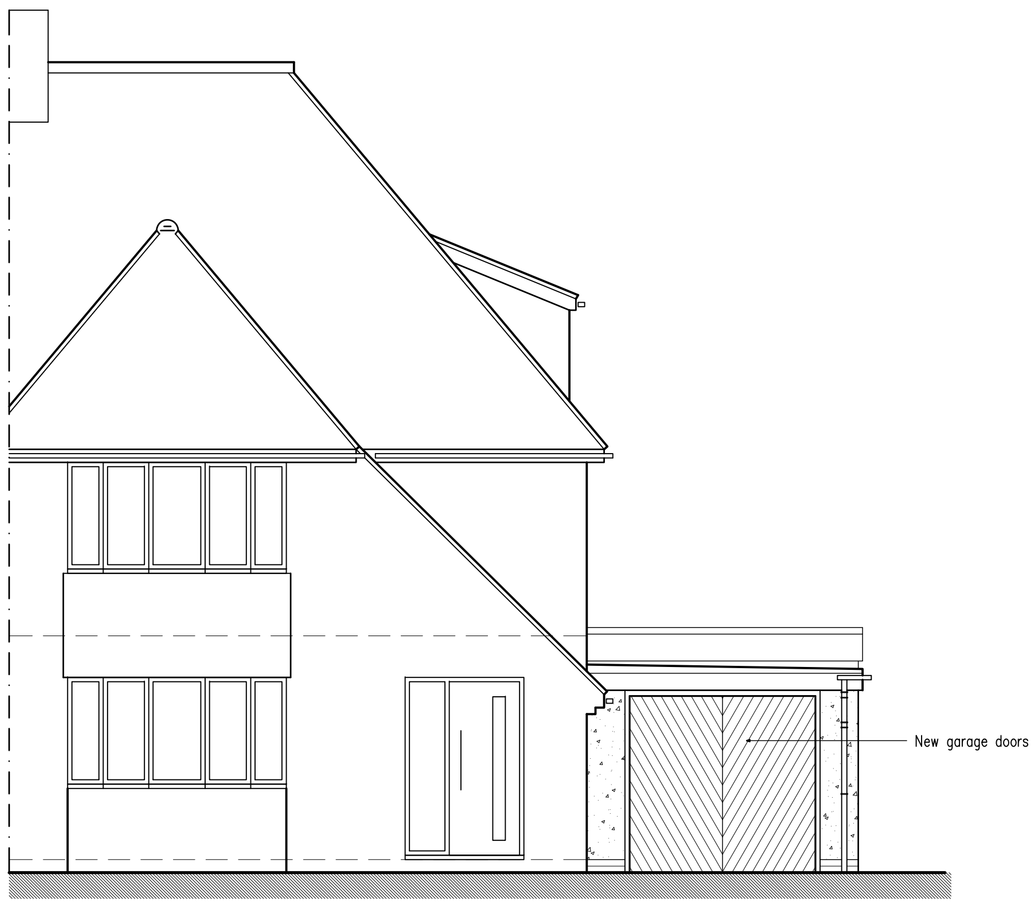

West Elevation

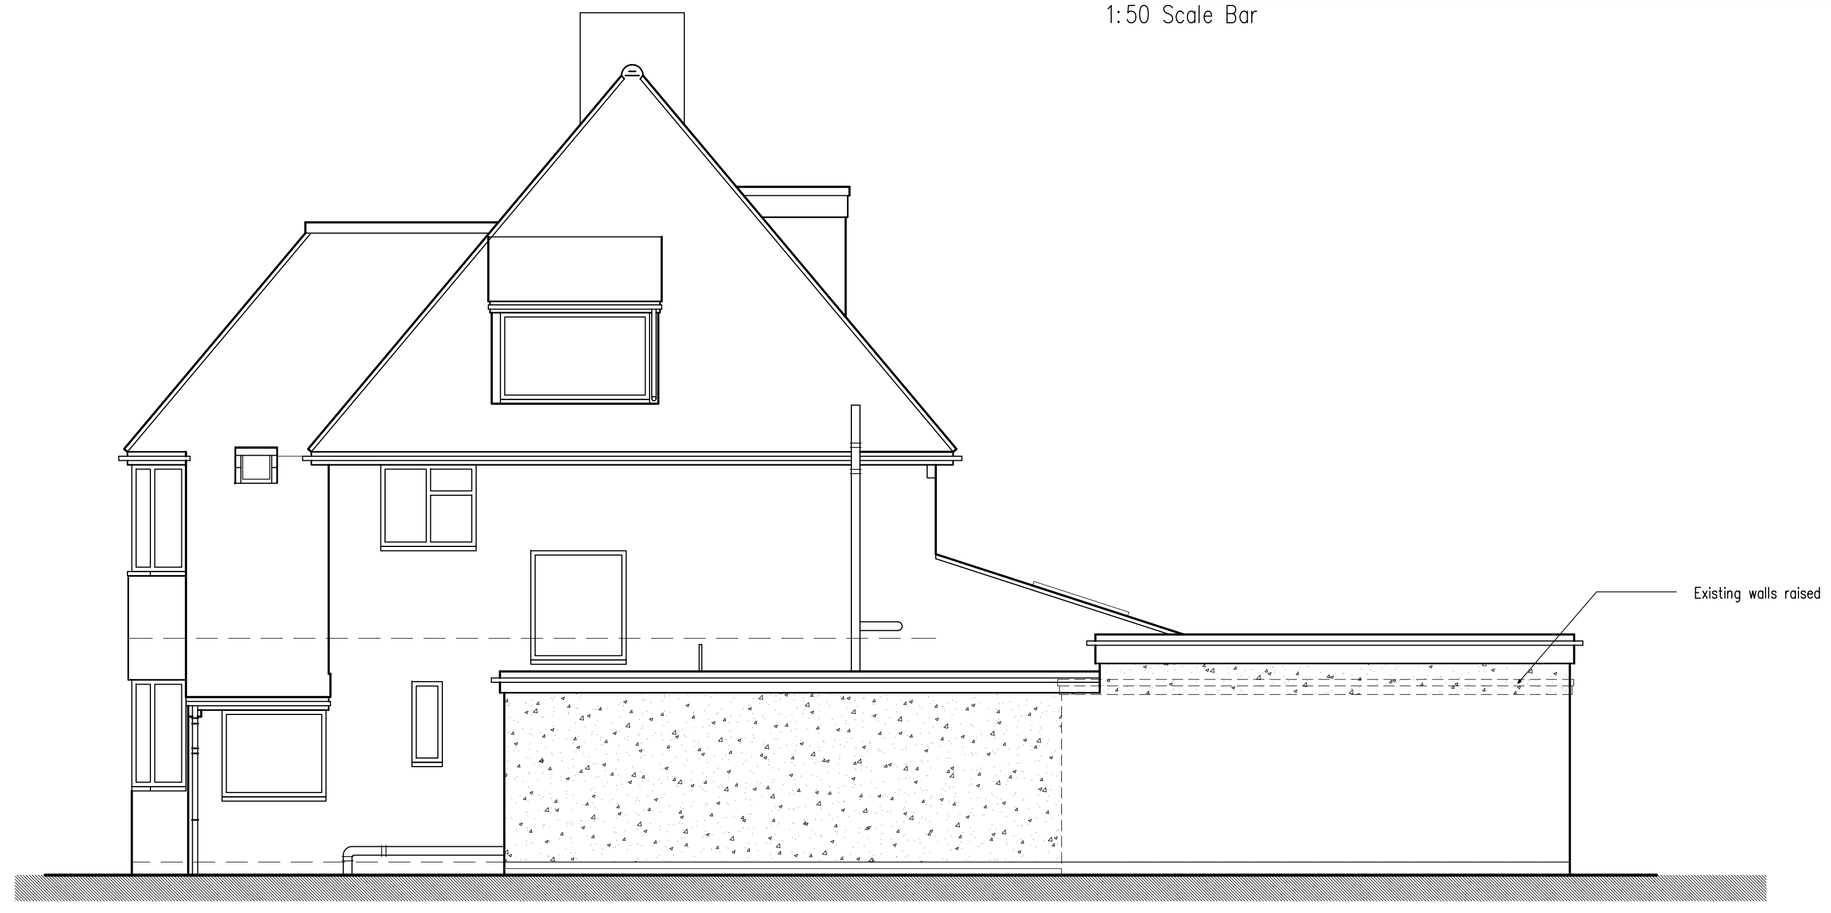

South Elevation



East Elevation

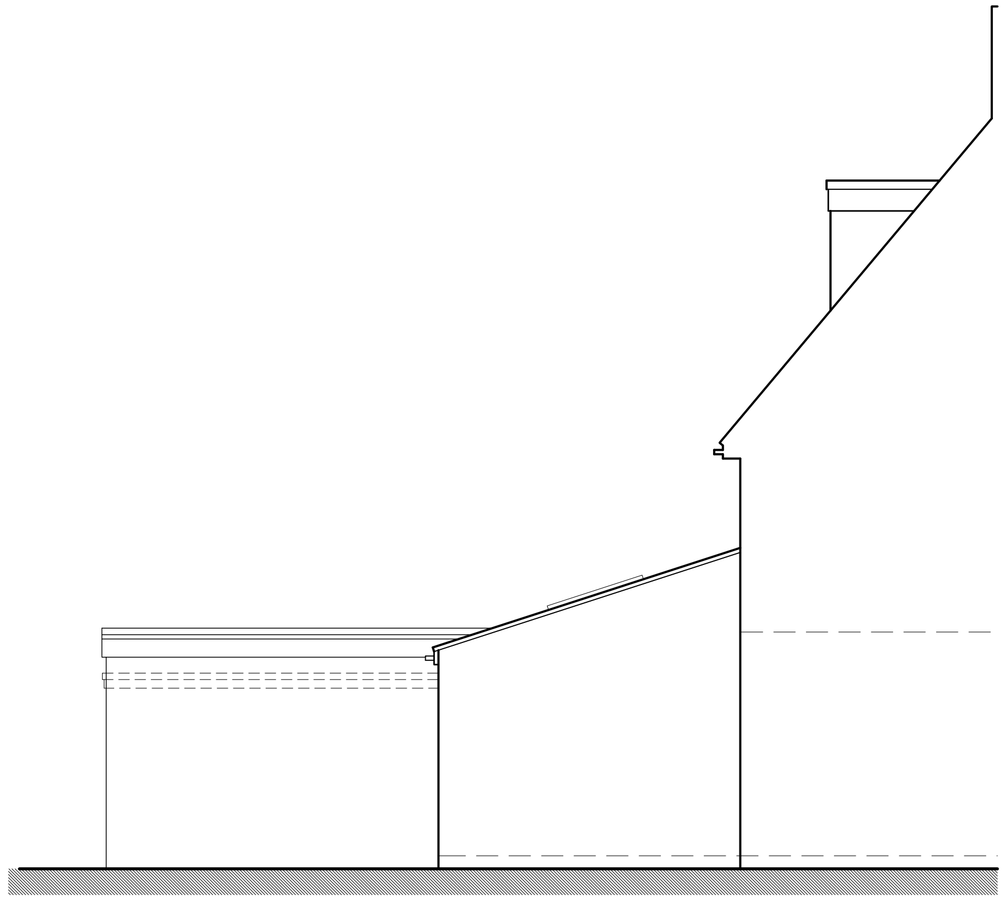

North Elevation

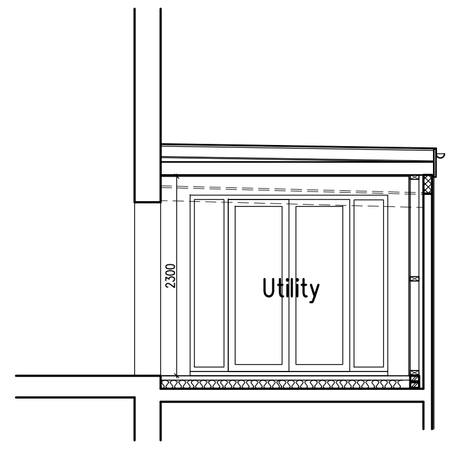

Section A-A

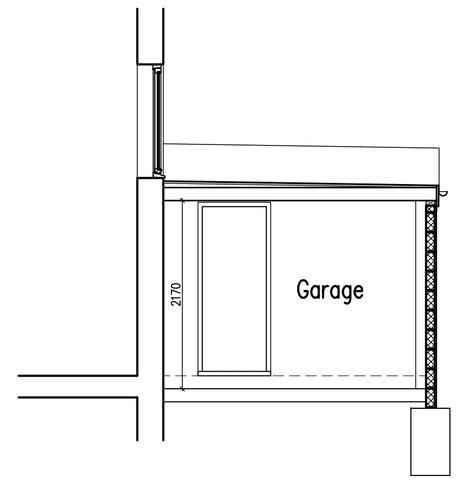

Section B-B

Proposed Extension to and Conversion of Garage at: 11, Oldfield Crescent, Southwick, BN42 4GA

rja Planning & Building Consultants Ltd.
1st Floor
10 High Street
Shoreham-By-Sea
West Sussex BN43 5DA
t: 01273 467297 mob: 07971 375739
e: rex@rjapbc.co.uk web: www.rjapbc.co.uk

Chartered Institute of Architectural Technologists

PROJECT: 11 Oldfield Crescent, Southwick, West Sussex BN42 4GA

DRAWING TITLE: Proposed Elevations & Sections

CLIENT: Mr & Mrs R. Betts

DWG NO: 21869-02

REVISION:

SCALE: 1:50 @ A1

DATE: 09.12.21

DRAWN: rex