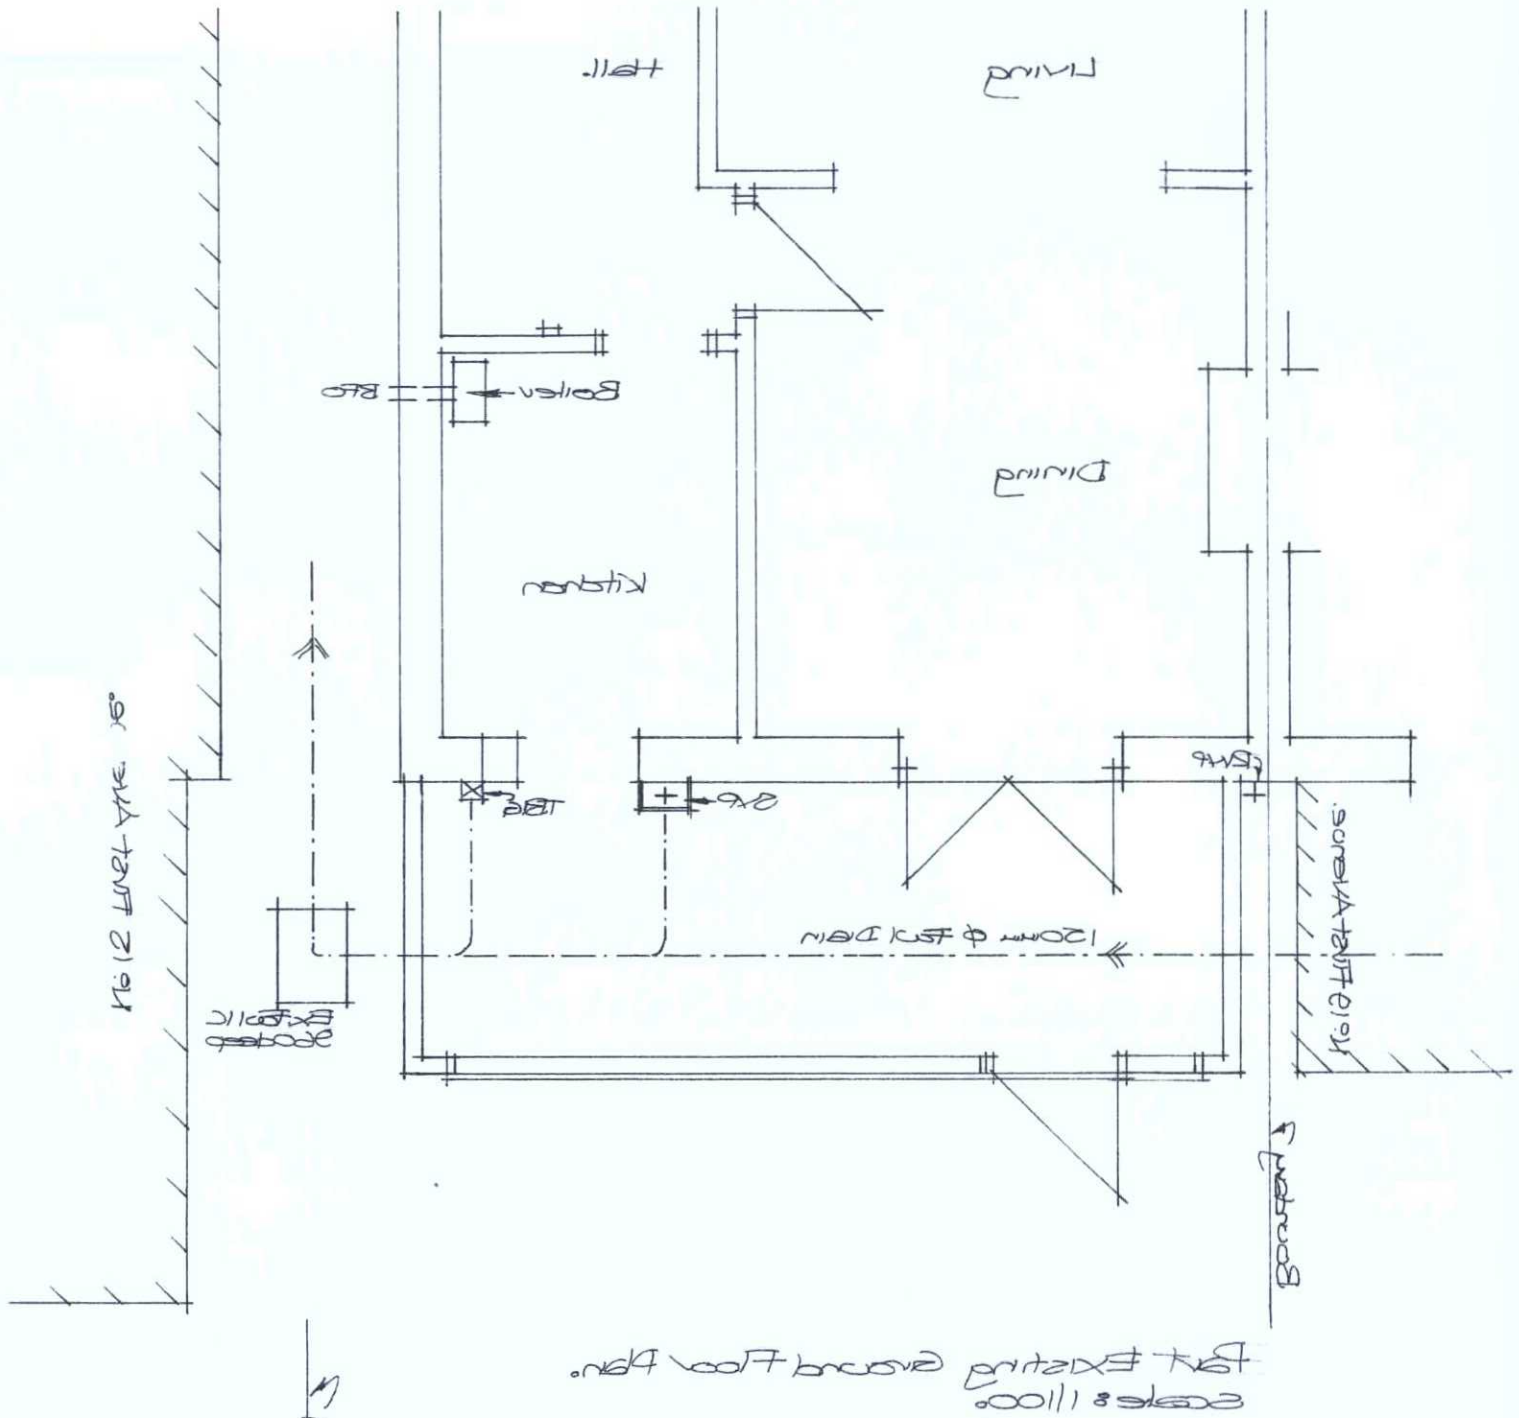
Existing Ground Floor Plan.
Scale 1:100
Living
Hall
Dining
Kitchen
Boiler
Bdy
Bdy
Bdy