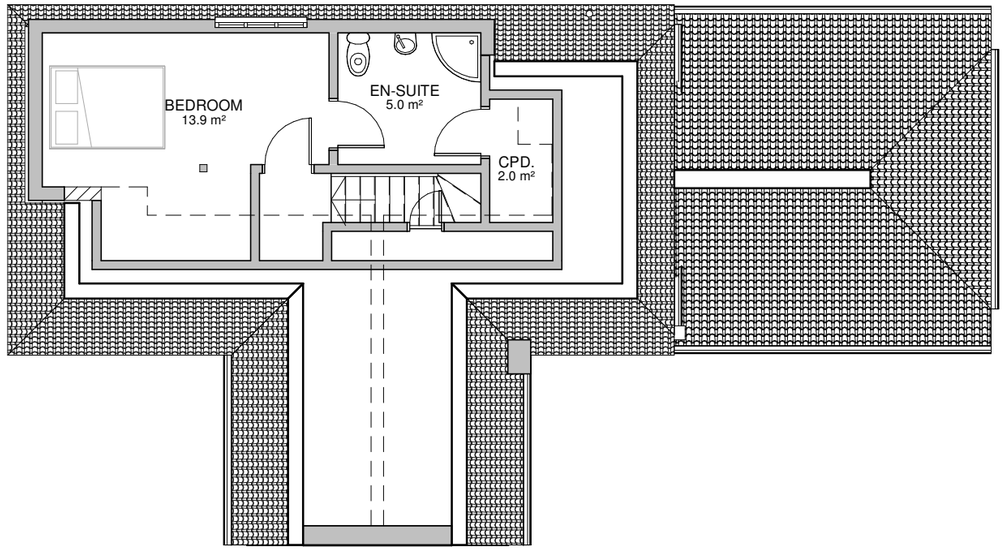

3 SECOND FLOOR
1 : 100

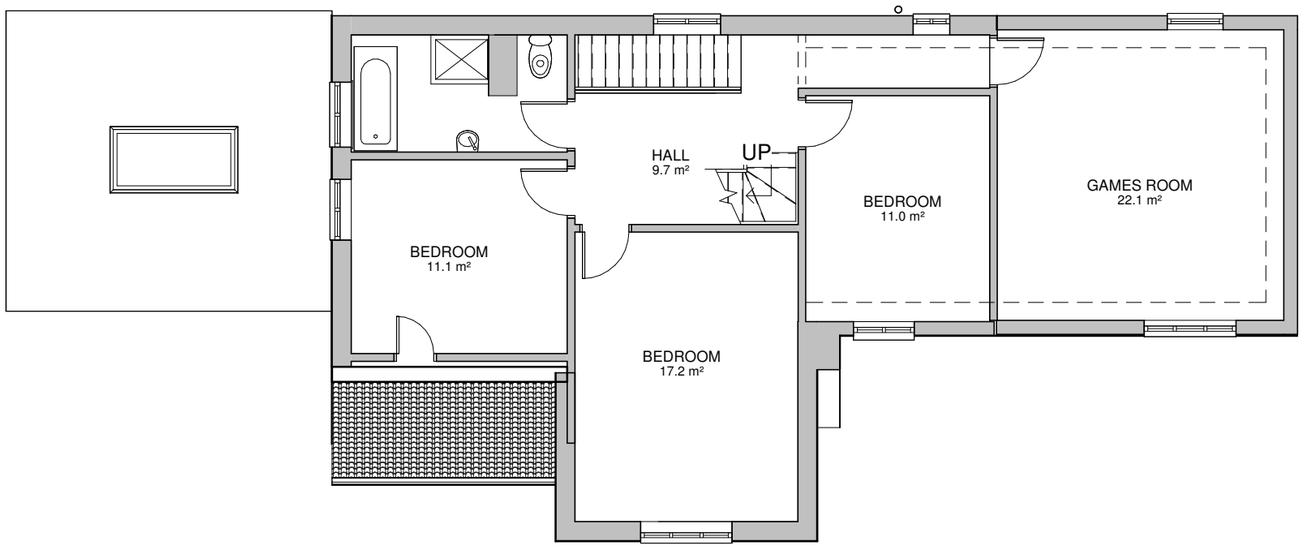

2 FIRST FLOOR
1 : 100

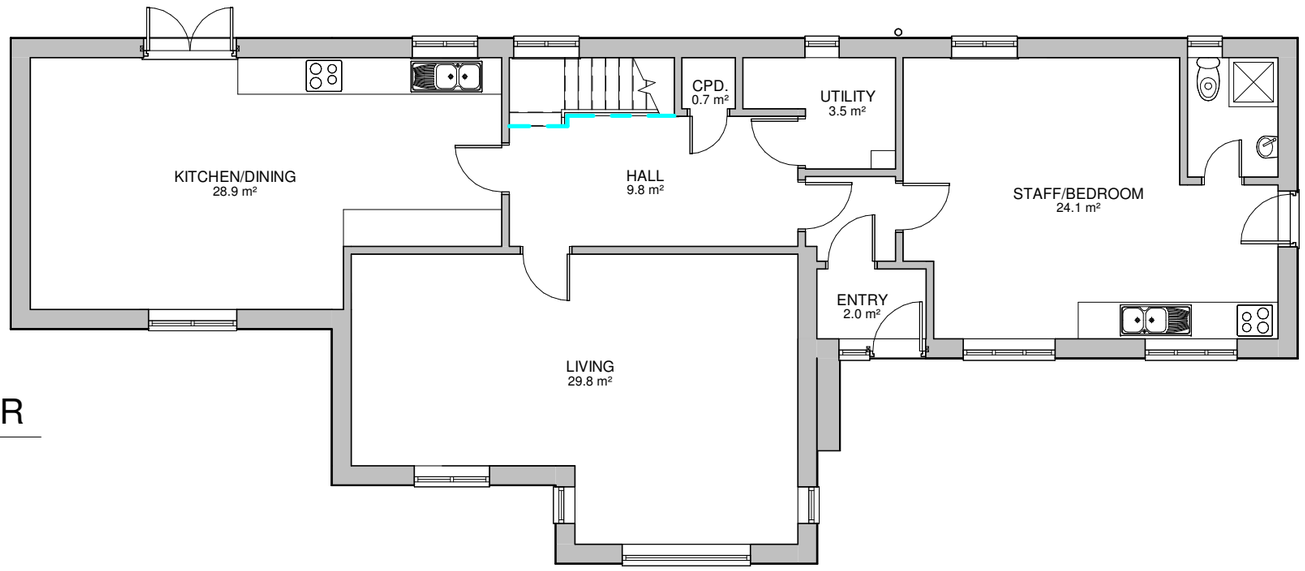

1 GROUND FLOOR
1 : 100



VISUAL SCALE 1:100 @ A3

KRONA DESIGN
ARCHITECTURAL DESIGN & DRAFTING
4 Union Place | Worthing | BN11 1LG
info@kronadesign.co.uk | kronadesign.co.uk
Tel: 01903 256150 Mob: 07827 994111

PROJECT
COU to Children's Home

ADDRESS
Normandy House
Old Shoreham Road
Lancing
West Sussex

TITLE
Floor Plans

CLIENT
Ashley Davis

DRAWN	STATUS	DATE
JLB	Design	16/05/23

SCALE (@ A3)	PROJECT NUMBER
1 : 100	KD.1457

DRAWING NUMBER	REV
A.100	

© KRONA DESIGN