
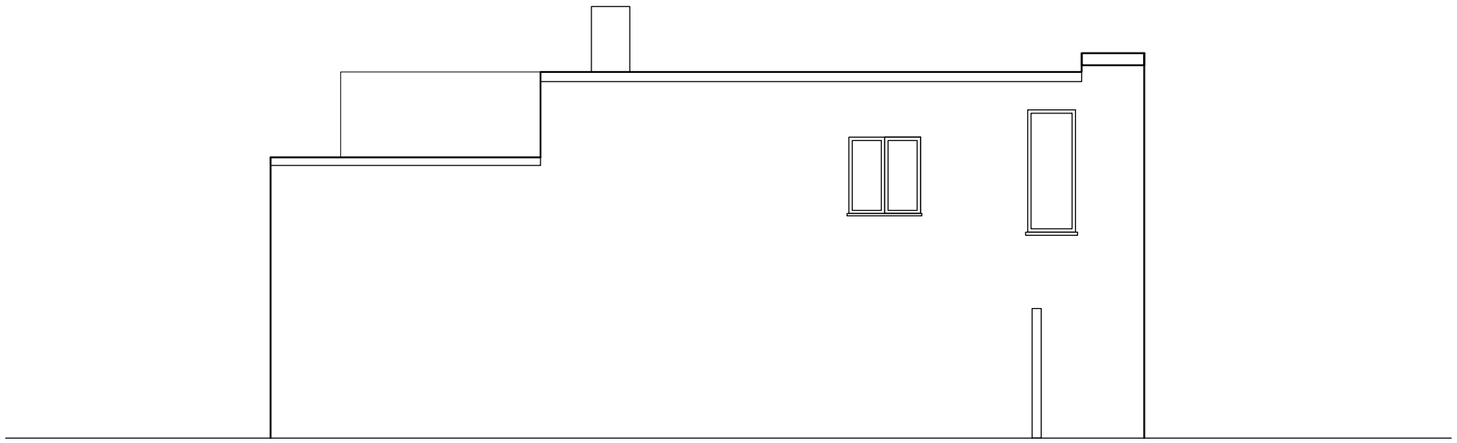


Existing side elevation - South facing

scale bar

0 1 2 3 4m

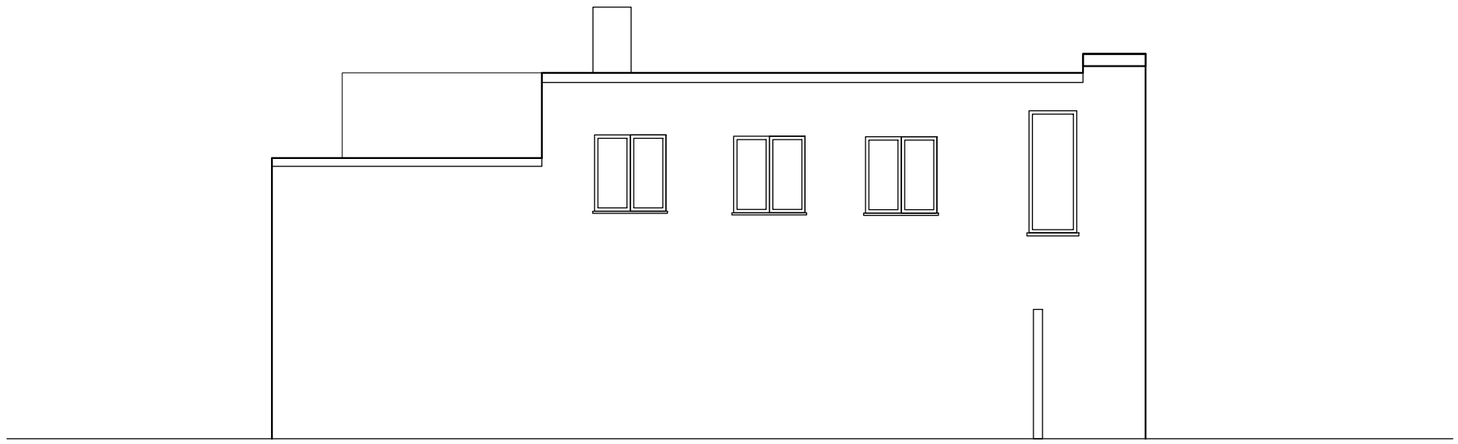

Proposed side elevation - South facing

TITLE: 132 South Street BN15 8AU	CLIENT: Ms Ding	DATE: August 2015	DRAWING TITLE: Proposed and existing Side elevation	DRAWING NO: P1012D		
		SCALE: 1:100@A3		Planning Application		

HoC Studio
Architects+Interior Designers

HoC Studio Ltd.
56 Maxwell Gardens
Orpington, BR6 9QU
Tel: 02081337255
E-mail: info@hocarchitects.co.uk