

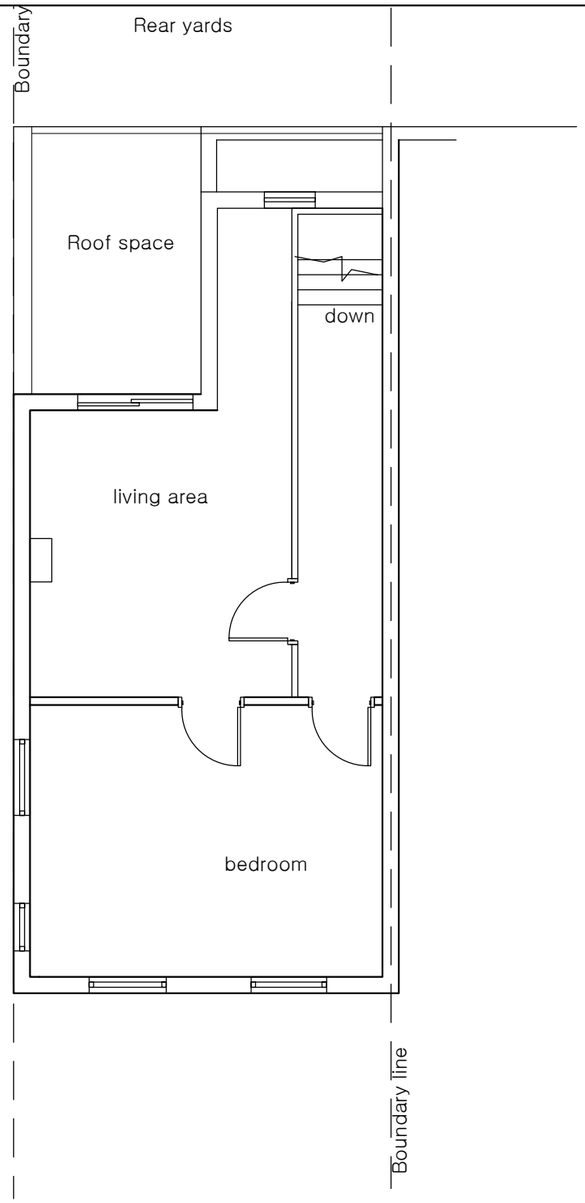


Existing first floor plan

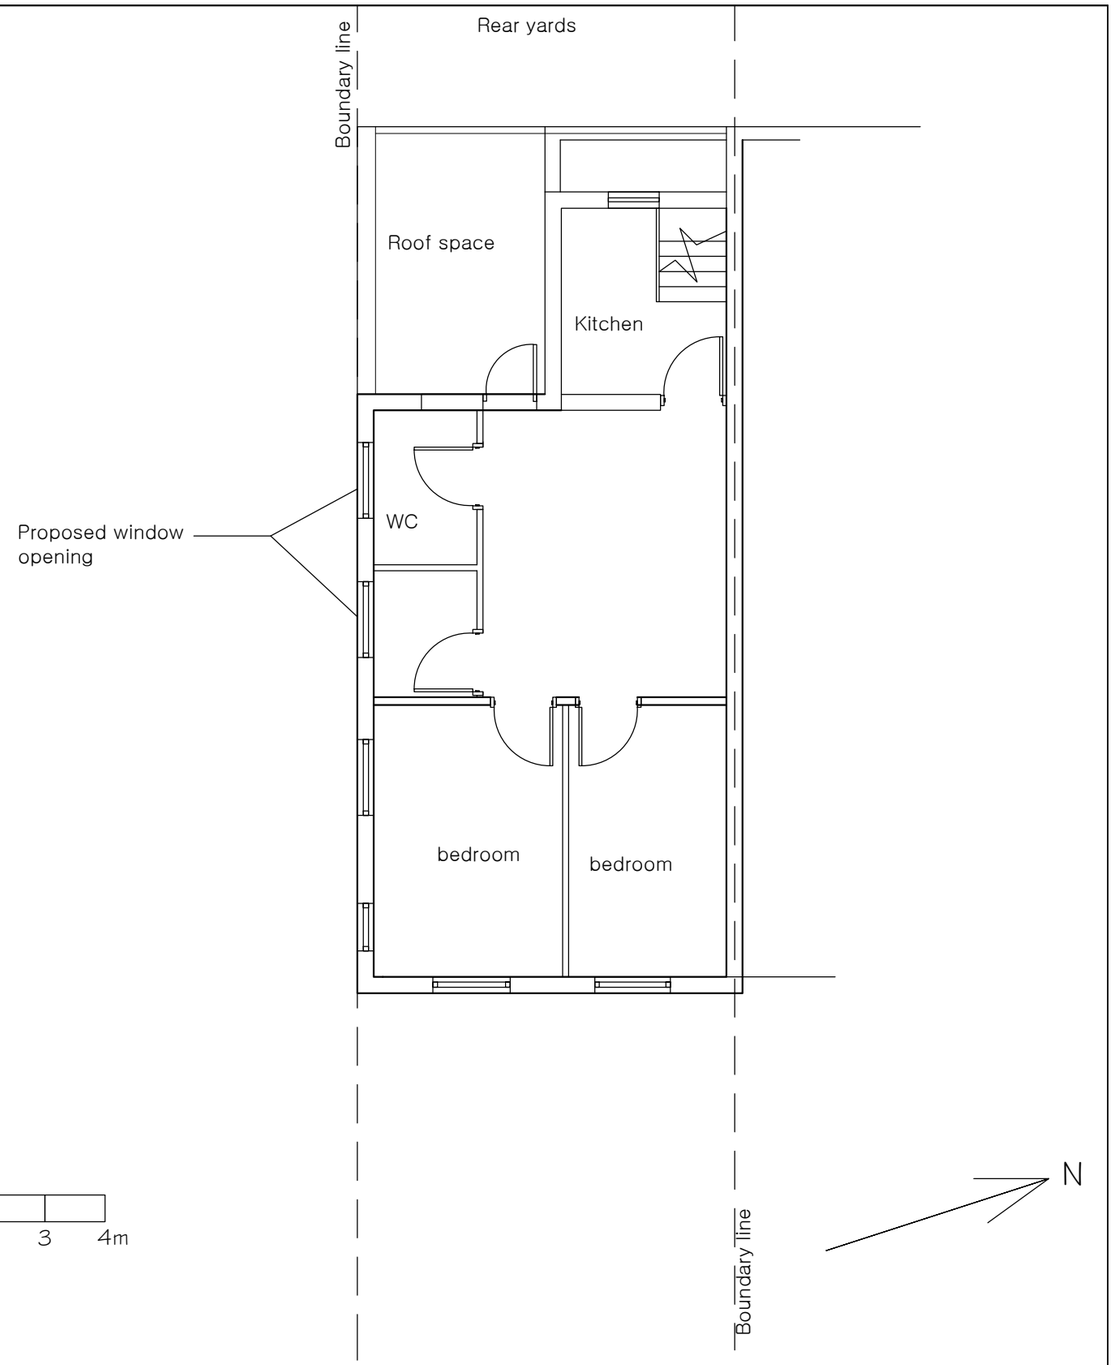

Proposed first floor plan

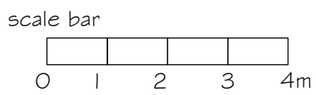

TITLE: 132 South Street BN15 8AU	CLIENT: Ms Ding	DATE: August 2015	DRAWING TITLE: Proposed and existing first floor plan	DRAWING NO: P107C		HoC Studio Architects+Interior Designers HoC Studio Ltd. 56 Maxwell Gardens Orpington, BR6 9QU Tel: 02081337255 E-mail: info@hocarchitects.co.uk
		SCALE: 1:100@A3		Planning Application		