ADUR DISTRICT COUNCIL
PLANNING DIVISION
PLAN No. AWDM/0884/11
DATE RECEIVED 9 NOV 2011

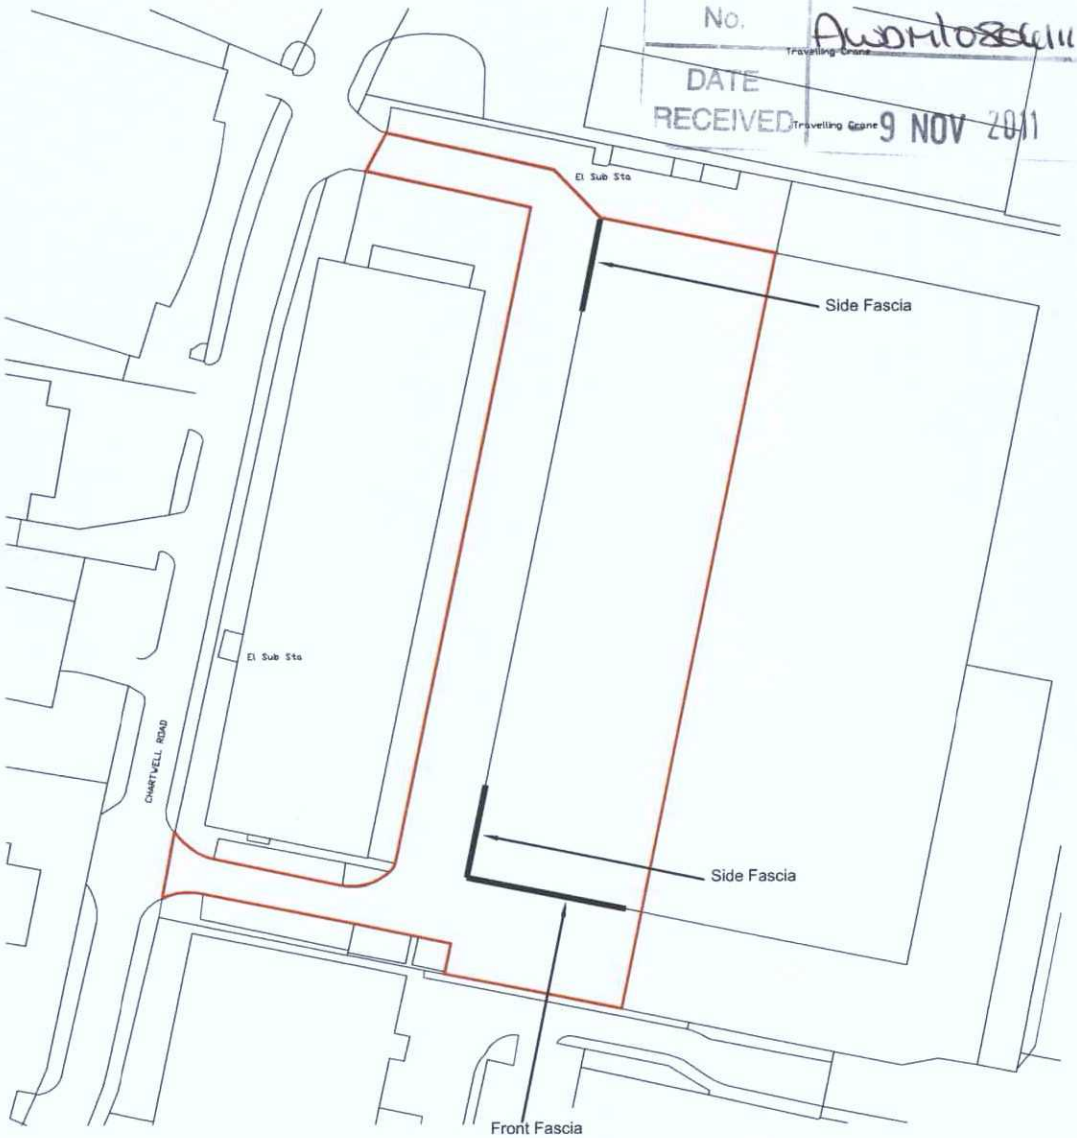

Client Team Sport Karting

Project Unit 1, Chartwell Road, Lancing Business Park Lancing, West Sussex

Drawing Title Location Plan

Drawing No C6618.11.001 Rev A

K:\C6000\C6618 - UNITS 1-5, LANCING BUSINESS PARK\DRAWINGS\C6618.11.001

Scale: 1:1250 @ A4

Date: October 2011 Issuing Office: Swindon

Drawn By: HB/NAH Checked By: MRH/PG

PLANNING
BUILDING REGULATIONS
TENDER
CONTRACT

Reproduced From 'Ordnance Survey' mapping with the permission of the Controller of Her Majesty's Stationery Office ©Crown Copyright DPDS Consulting Group, Old Bank House, 5 Devizes Road, Old Town, Swindon, Wiltshire, SN1 4BJ. Licence No. AL100018937

DPDS CONSULTING
Town Planning
Development
Environment
Architecture
Urban Design
Landscape Design
Project Management

SWINDON
Old Bank House,
5, Devizes Road,
Old Town, Swindon,
Wiltshire. SN1 4BJ
Tel : 01793 - 610222
Fax : 01793 - 512436

BRISTOL
Redmayne House
4 Whiteladies Road
Clifton, Bristol
BS8 1PD
Tel: 01179-466882
Fax: 01179-467462

CRAWLEY
11 Kingsland Court,
Three Bridges Road, Crawley,
West Sussex, RH10 1HL
Tel : 01293 - 616112
Fax : 01293 - 611161

DERBY
3 Gleneagles House,
Vernon Gate,
Derby, DE1 1UP
Tel : 01332 - 206222
Fax : 01332 - 206012