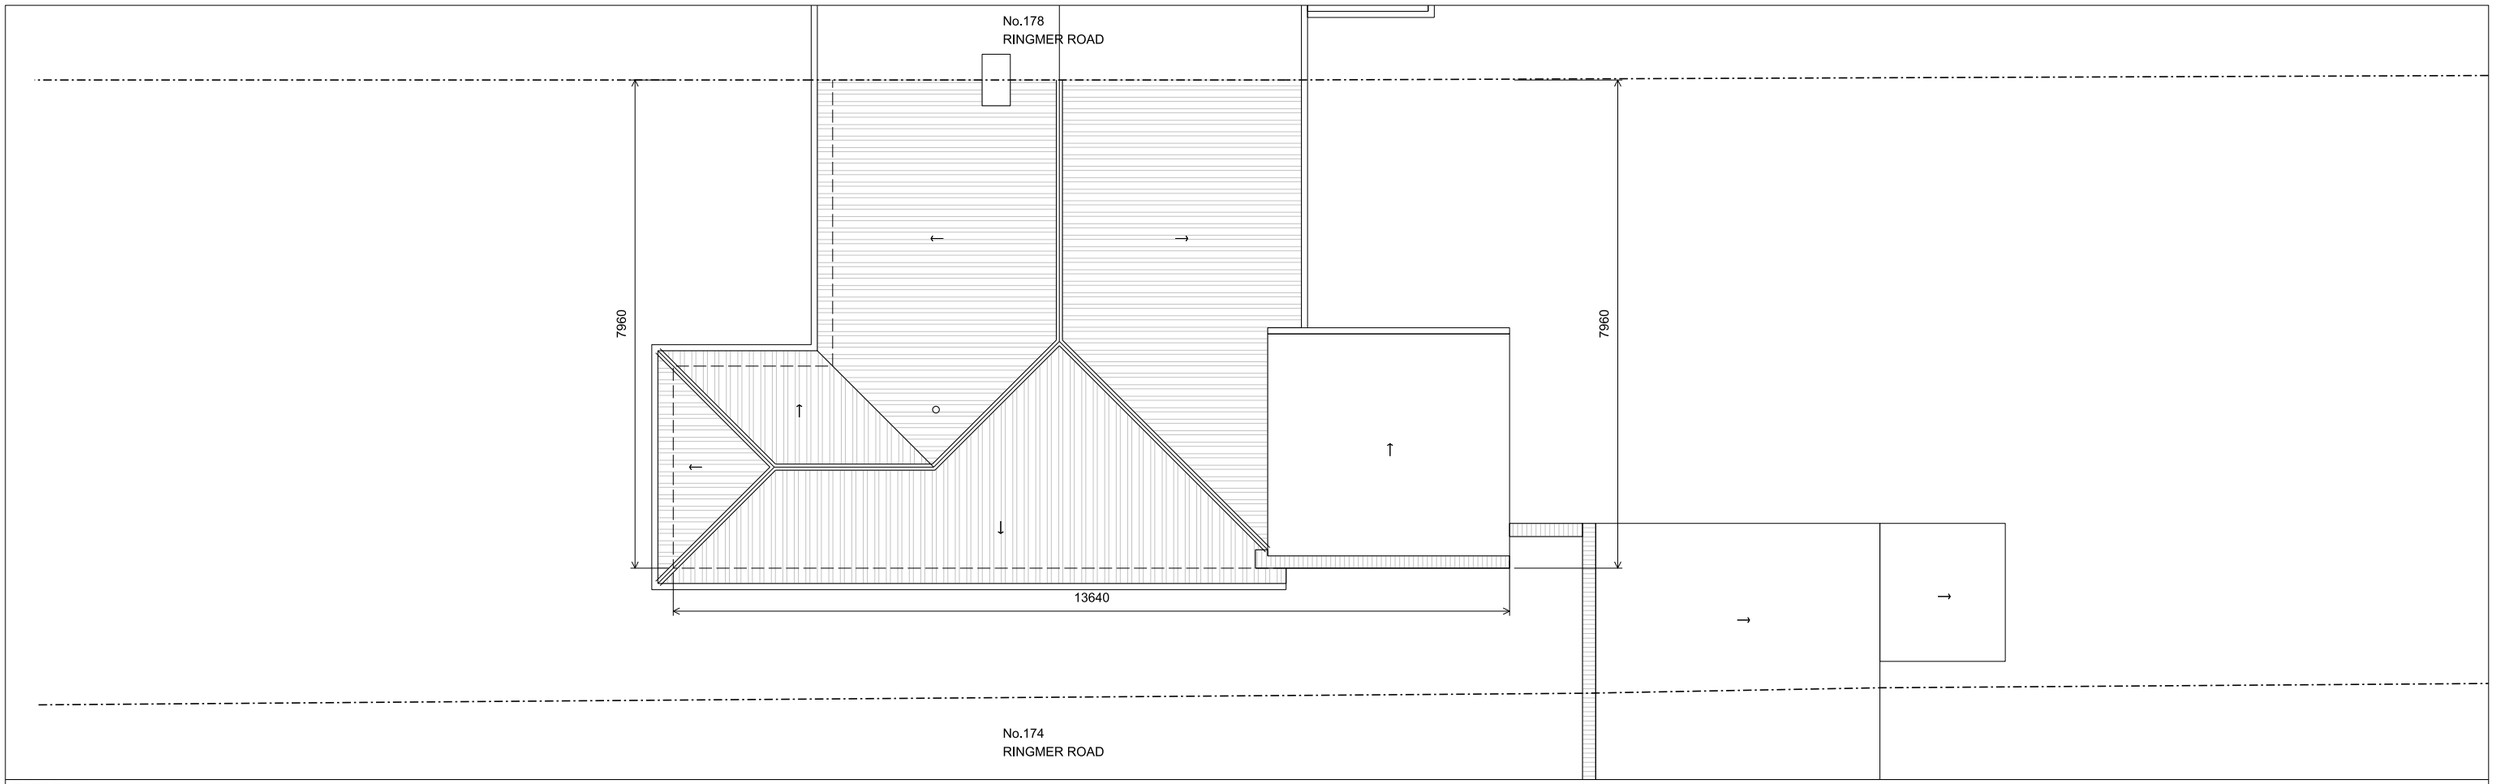

ROOF PLAN

Rev:

N

0m 1 2 3 4 5

Notes: Unless stated otherwise, all dimensions are in millimetres. All dimensions to be checked and confirmed on site by contractor and as such are to be his responsibility. Any errors, omissions or discrepancies on this drawing are to be reported to the architect.

JOE WRIGHT ARCHITECTS

i: www.joewrightarchitects.co.uk e: info@joewrightarchitects.co.uk

Project: 176 Ringmer Road, Worthing, BN13 1EB
Extension and Refurbishment

Scale: 1:100 @ A3

Date: 10.07.25

Drawing Title: Existing Drawings
Plans

Drwg No: 2505-04_LD_002

Rev: -