Key:

*New Material

Cedral Weatherboard Lap Classic Woodgrain.


Width - 190mm



Painted Finish Ocean Blue

Do not measure from this drawing this drawing is for the purposes of planning permission. All measurements are to be taken on site by the contractors.


Foundations/Floor/Structural calculations are to be determined by structural engineer.

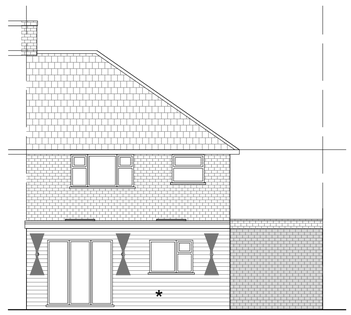

Proposed South Elevation

0 1m 5m 10m

scale 1:100

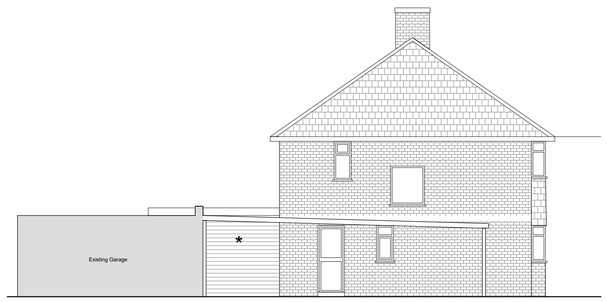

Proposed East Elevation

0 1m 5m 10m


scale 1:100



Proposed North Elevation

0 1m 5m 10m


scale 1:100

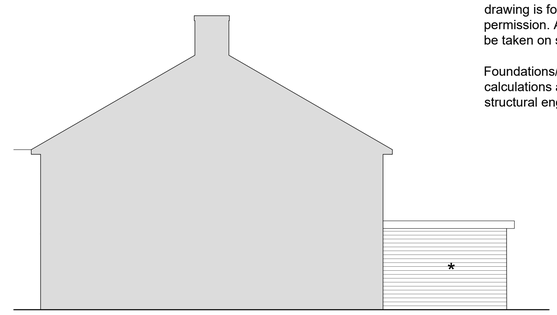


Proposed West Elevation

0 1m 5m 10m

scale 1:100

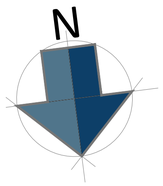


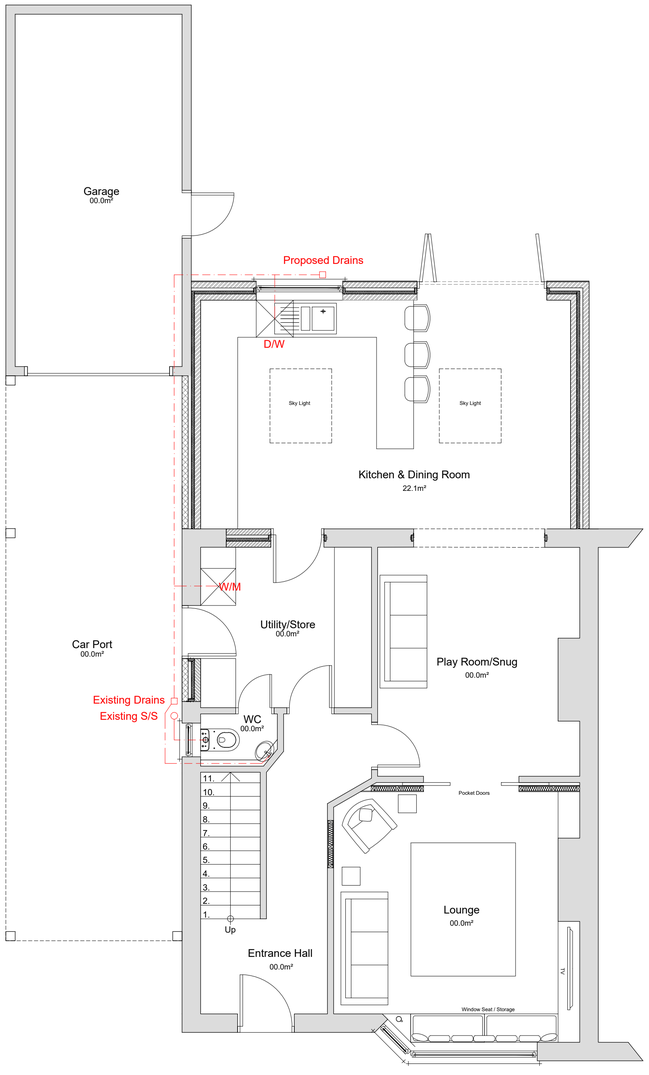

Proposed Ground Floor Plans @ 1:50

0 0.5m 1m 2.5m 5m


scale 1:50

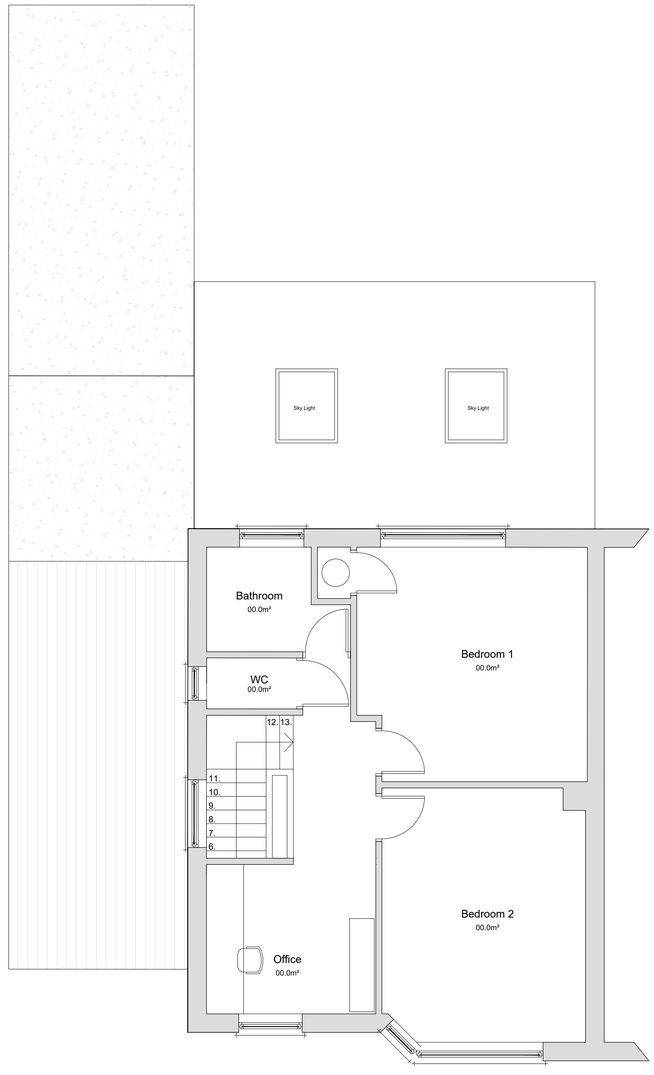

Proposed First Floor Plans @ 1:50

0 0.5m 1m 2.5m 5m

scale 1:50

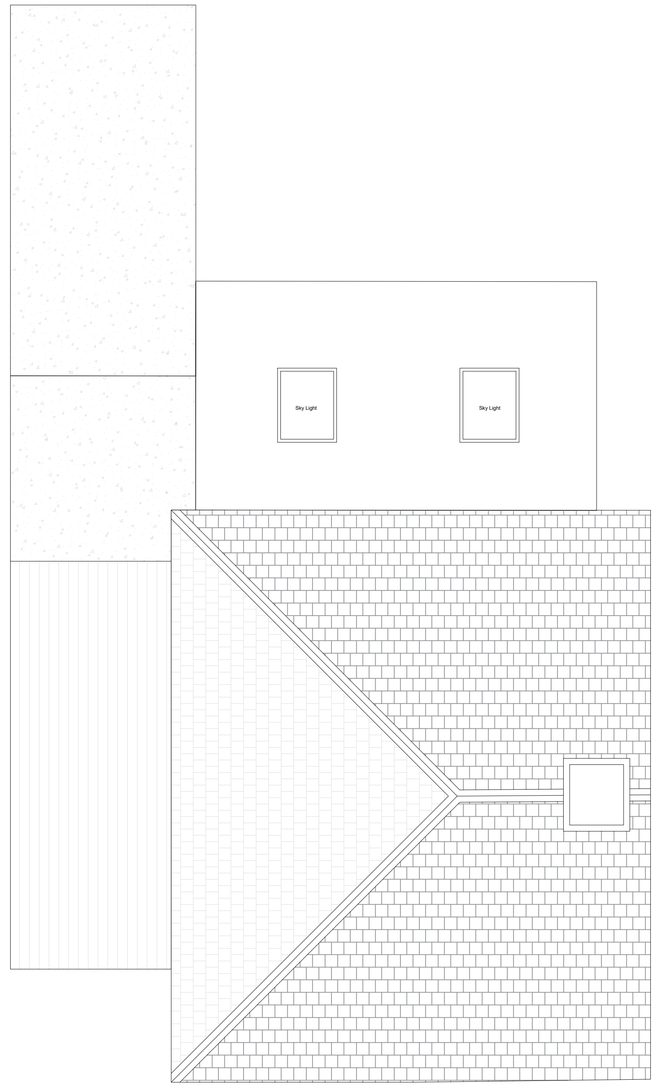

Proposed Roof Plans @ 1:50

0 0.5m 1m 2.5m 5m

scale 1:50

PROJECT 1947	DRAWING NO. P-004	SCALE A1 @1:100 1:50	29	E
ADDRESS 51 Bolsover Road Worthing BN13 1NR	DRAWING TITLE Plans & Elevations -Ground 1st & Roof Plan	DRAWN BY CRE8TIVE LINES - ROZ NOWAK	July 2024	

CRE8TIVE LINES

E: Cre8tivelines@outlook.com M:07500181917

No.2 Old School,Old School Lane,Fittleworth,RH20 1JZ

ALL MEASUREMENTS TO BE TAKEN ON SITE BEFORE ORDERING SUPPLIES & ANY START OF BUILDING WORKS.