0m 5m 10m 15m 20m 25m 30m 35m 40m 45m 50m

1:500

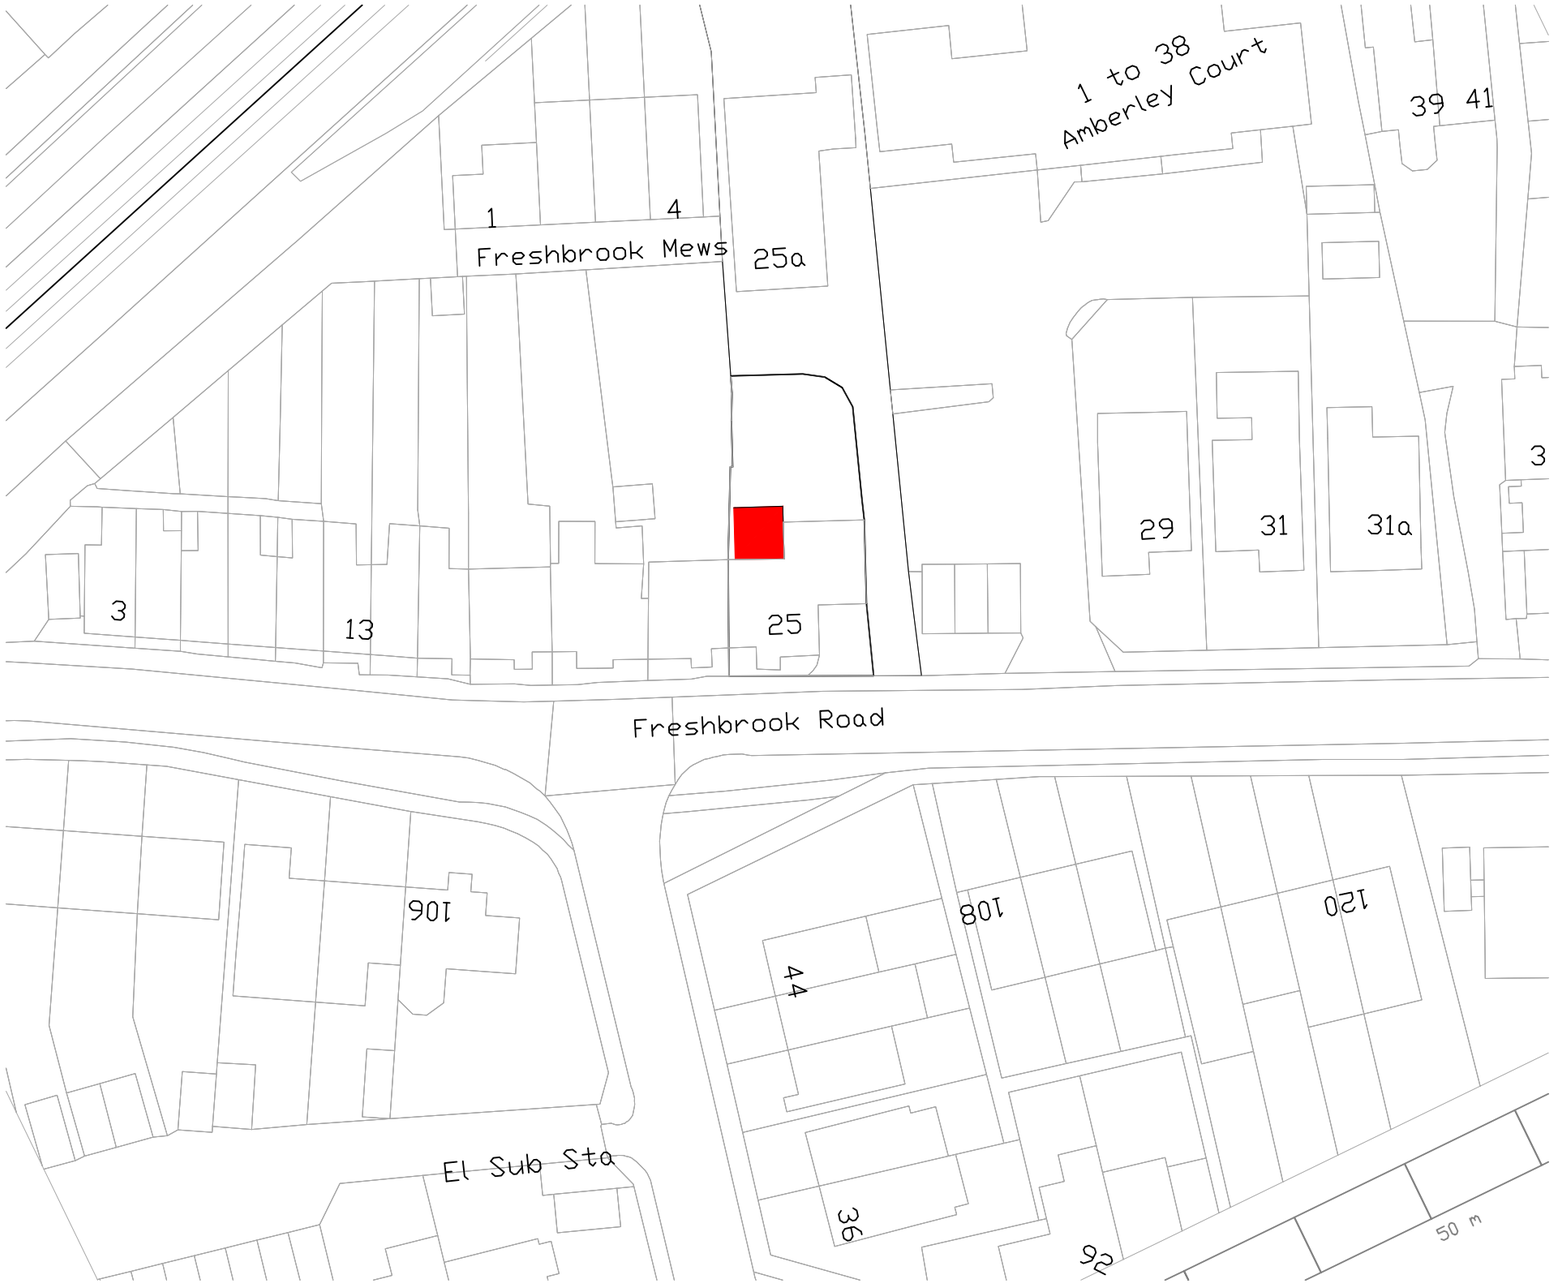

Block plan 1:500

NOTES:

1. All dimensions are in mm and must be checked on site.
2. Drawings are to be read in conjunction with accompanying documents.
3. Any errors or inaccuracies should be brought to the attention of Amber Living.

Revision	Description	By	Date

Contact Information
Unit 3, Tungsten Building, George Street, Portslade, Brighton, BN41 1RA
Tel: 01273 410836
Email: danny@amberliving.co.uk

..\Logos\CIAT.jpg

Client Name

Address
25 Freshbrook Road, Lancing

Drawing Title
Proposed block plan

Drawing Reference
DS/Freshbrook25/00

Date
22/7/24

Scale	Paper	Drawn By	Revision	Direction
1: 500	A3	DS		N