




Front (North) Elevation @ 1:100

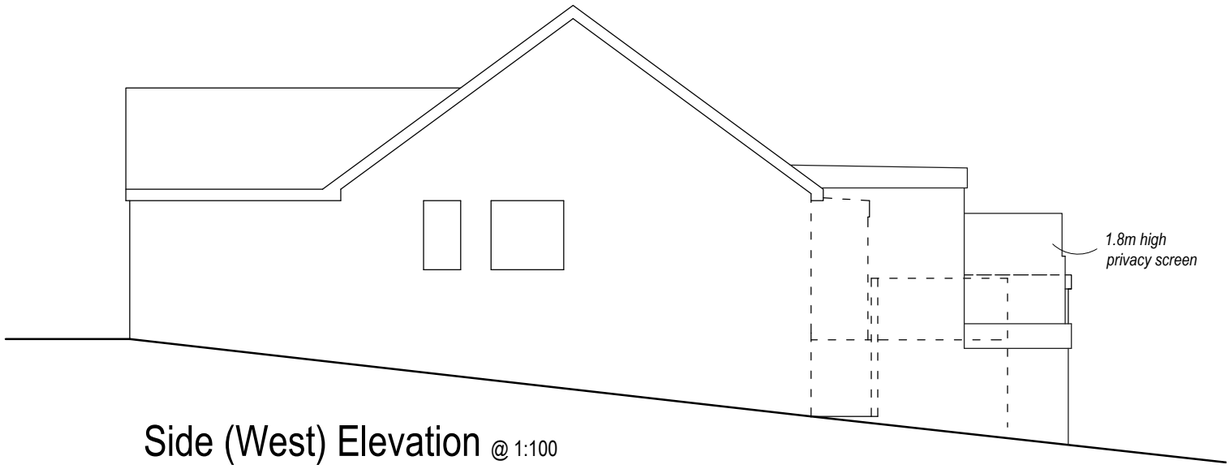


Side (West) Elevation @ 1:100

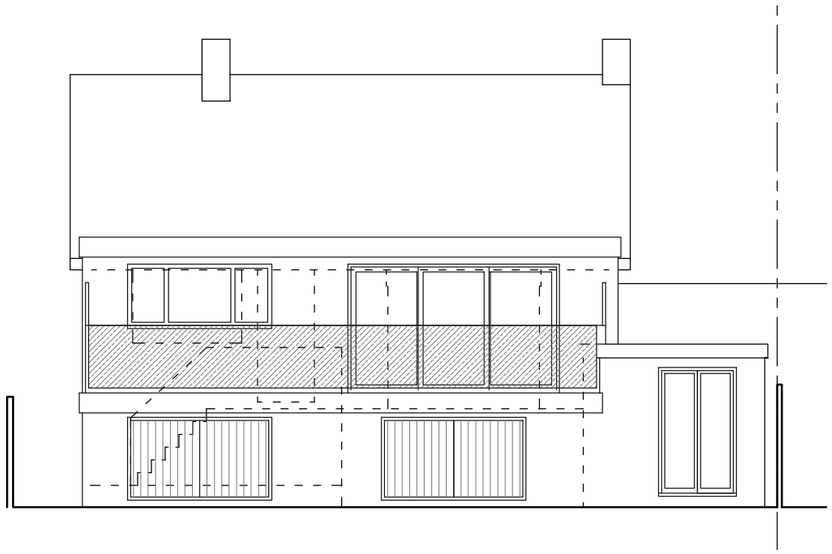

Rear (South) Elevation @ 1:100

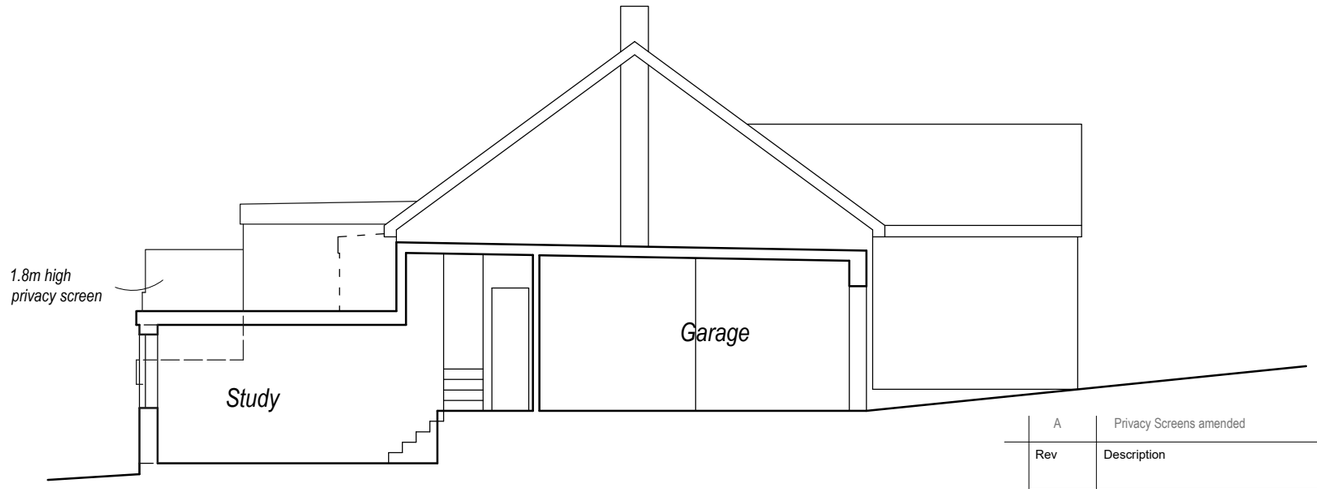

Side (East) Elevation @ 1:100

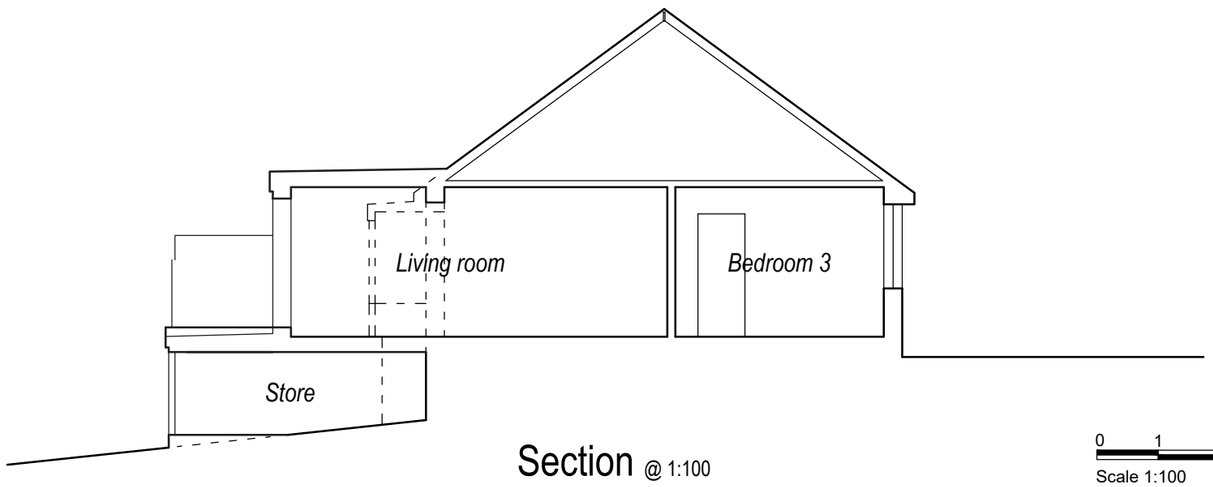

Section @ 1:100

0 1 2 3 5m 10m

Scale 1:100

Rev	Description	Date
A	Privacy Screens amended	12/06/23

Job Reference	Client
Extensions, 19 Firle Road Lancing	Mr Mellor

Drawing Title	Drawing No	Rev
Proposed Elevations	ADC 1504/06	A

Date	Scale	Dwg Size	Plot Style	Drawn	Checked
06.04.23	1:100	A3	ADCgreyscale	AD	

All dimensions to be checked on site and do not scale from this drawing. This drawing should be approved by Local Authority Building Control or other appropriate checking authority prior to commencement of work. This drawing should not be reproduced without the prior consent of the author.

ADC Alistair Dodd Consulting

Architectural Services

72a Beaconsfield Road . Brighton . East Sussex . BN1 6DD
Tel: 01273 558330
Email: info@adcbrighton.co.uk
WWw.adcbrighton.com