ADUR & WORTHING
PLANNING SERVICES

PLAN	AWDM/ 0503/15
DATE VALID	- 7 APR 2015



Ordnance Survey (c) Crown Copyright 2015. All rights reserved. Licence number 100022432

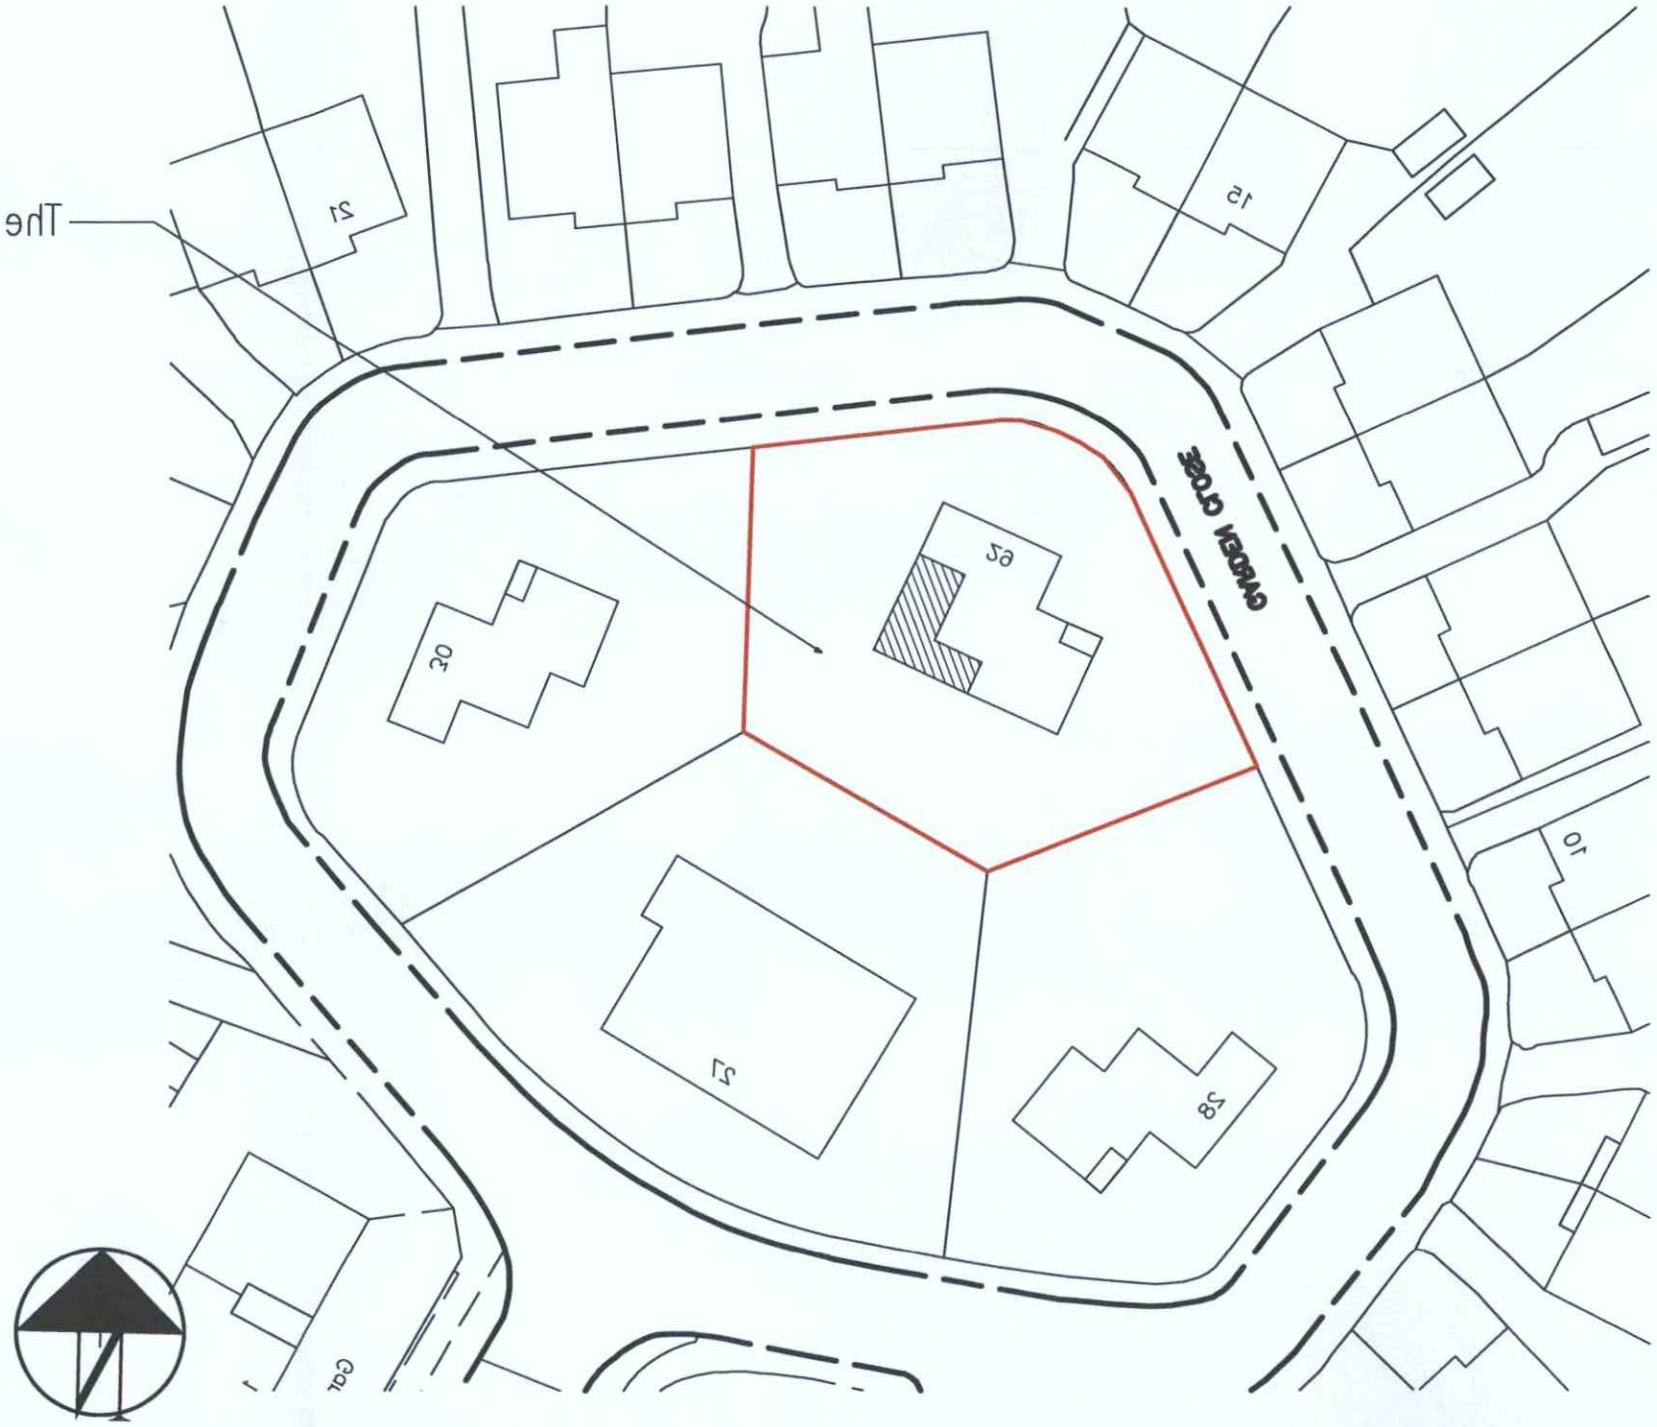

Location Plan
1:1250

Block Plan
1:500



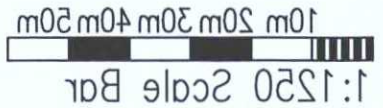

Copyright of:
RJA Planning & Building Consultants
16 Greenacres
Shoreham-By-Sea
West Sussex
BN43 5WY

Tel: 01273 467297
Fax: 01273 467297
Email: rex@rjapbc.co.uk

Project:
29 Garden Close
Shoreham-By-Sea
East Sussex

Title:
Location & Block Plans

Client:
Mr & Mrs Rigg

Scale:
1:1250, 1:500 @ A3

Date: **Drawn:**

Drg. No. Loc | Rev'n