DO NOT SCALE FROM THIS DRAWING

& WORTHING
NING SERVICES
PLAN COM/ 0503/15
DATE - 7 APR 2015



South Elevation

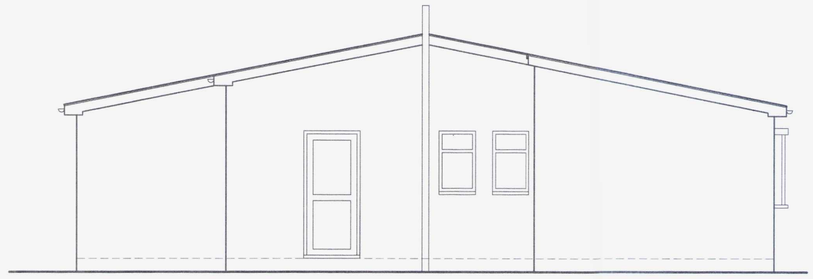

East Elevation

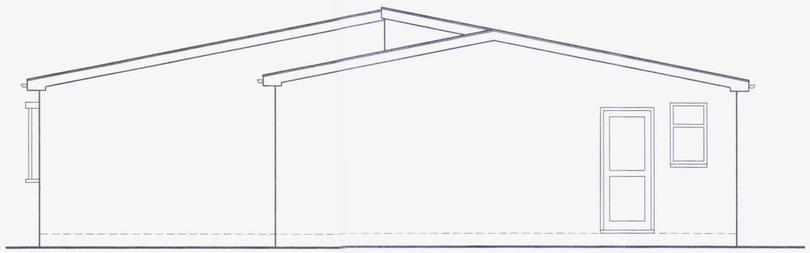

West Elevation

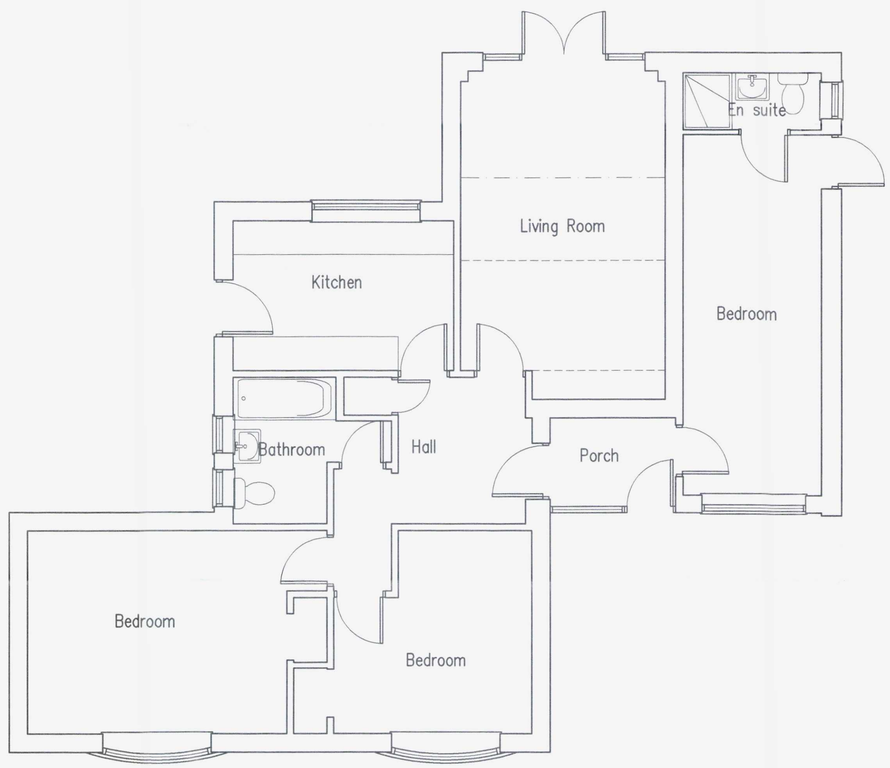

Ground Floor Plan

1m 2m 3m 4m 5m 6m 7m 8m 9m 10m
1:50 Scale Bar

1m 2m 3m 4m 5m 6m 7m 8m 9m 10m
1:100 Scale Bar

Proposed Single Storey Rear Extension At: 29 Garden Close, Shoreham-By-Sea, West Sussex

rja Planning & Building Consultants Ltd.
16 Greenacres
Shoreham-By-Sea
West Sussex
BN43 5WY
t/f: 01273 467297 mob: 07971 375739
e: rex@rjapbc.co.uk web: www.rjapbc.co.uk

Chartered Institute of Architectural Technologists

PROJECT: 29 Garden Close, Shoreham-By-Sea, West Susssex
DRAWING TITLE: Existing Floor Plans & Elevations
CLIENT: Mr & Mrs Rigg
DWG NO: 02
REVISION:
SCALE: 1:50 @ A1
DATE: 30.03.15
DRAWN: rex