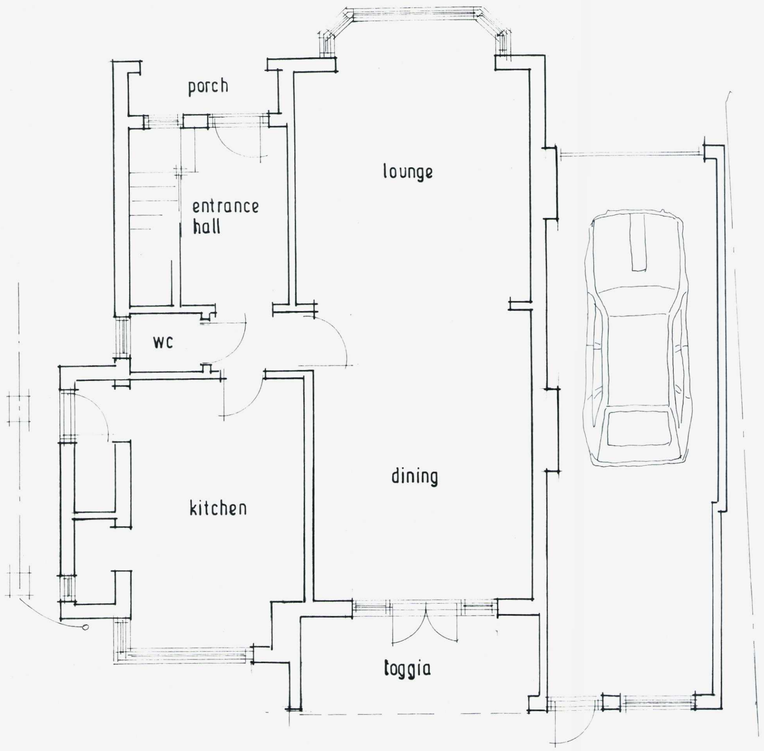

EXISTING GROUND FLOOR PLAN.

EXISTING ELEVATIONS;



SOUTH.

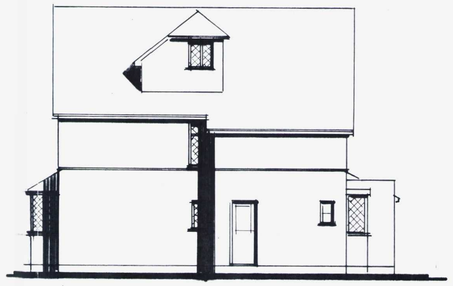

WEST.

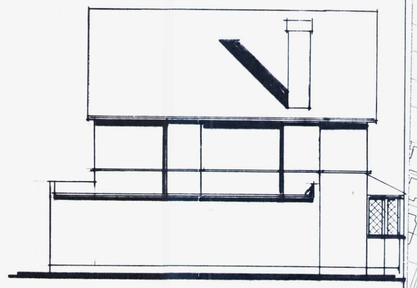

EAST.

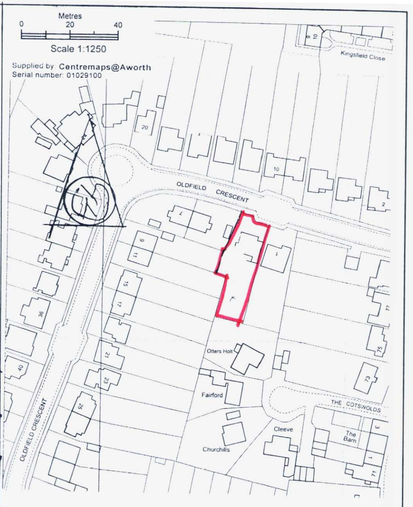

LOCATION PLAN 1:1250.

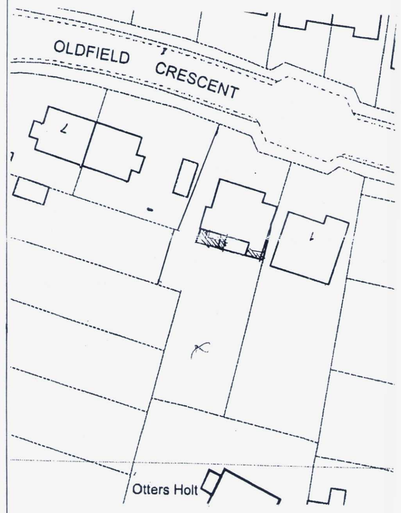

BLOCK PLAN 1:500.

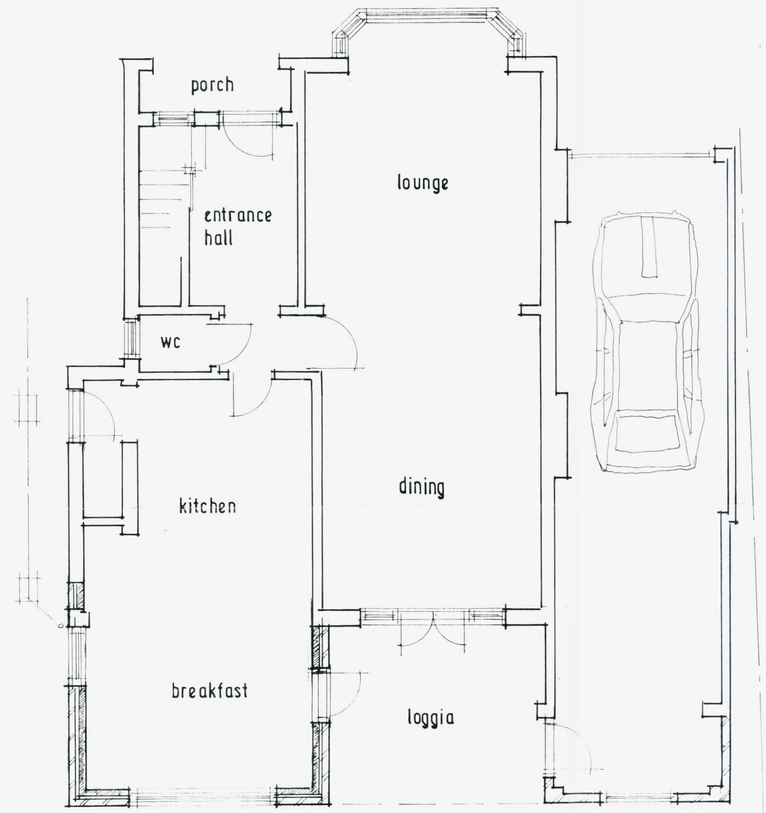

PROPOSED GROUND FLOOR PLAN.

PROPOSED ELEVATIONS;



SOUTH.

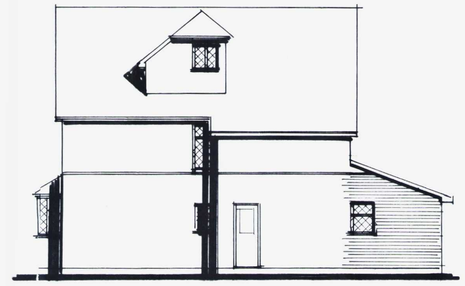

WEST.

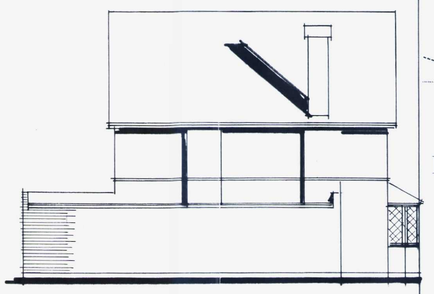

EAST.

ADUR & WORTHING PLANNING SERVICES
PLAN ADC/M/0074/12
DATE VALID 02/02/12

rev'n	date	details	by	chkd

ALAN RYRIE.
Telephone, 01293 516404. Email Aryrie@AOL.COM.

contract

MR. & MRS. A. ELLIS,
3, OLDFIELD CRESCENT,
SOUTHWICK.

EXTENSIONS.

scale 1:50, 1:100 date DEC 2011 by checked

job no.	drawing no.	rev.
	AE 01.	

REPROPOINT 3193