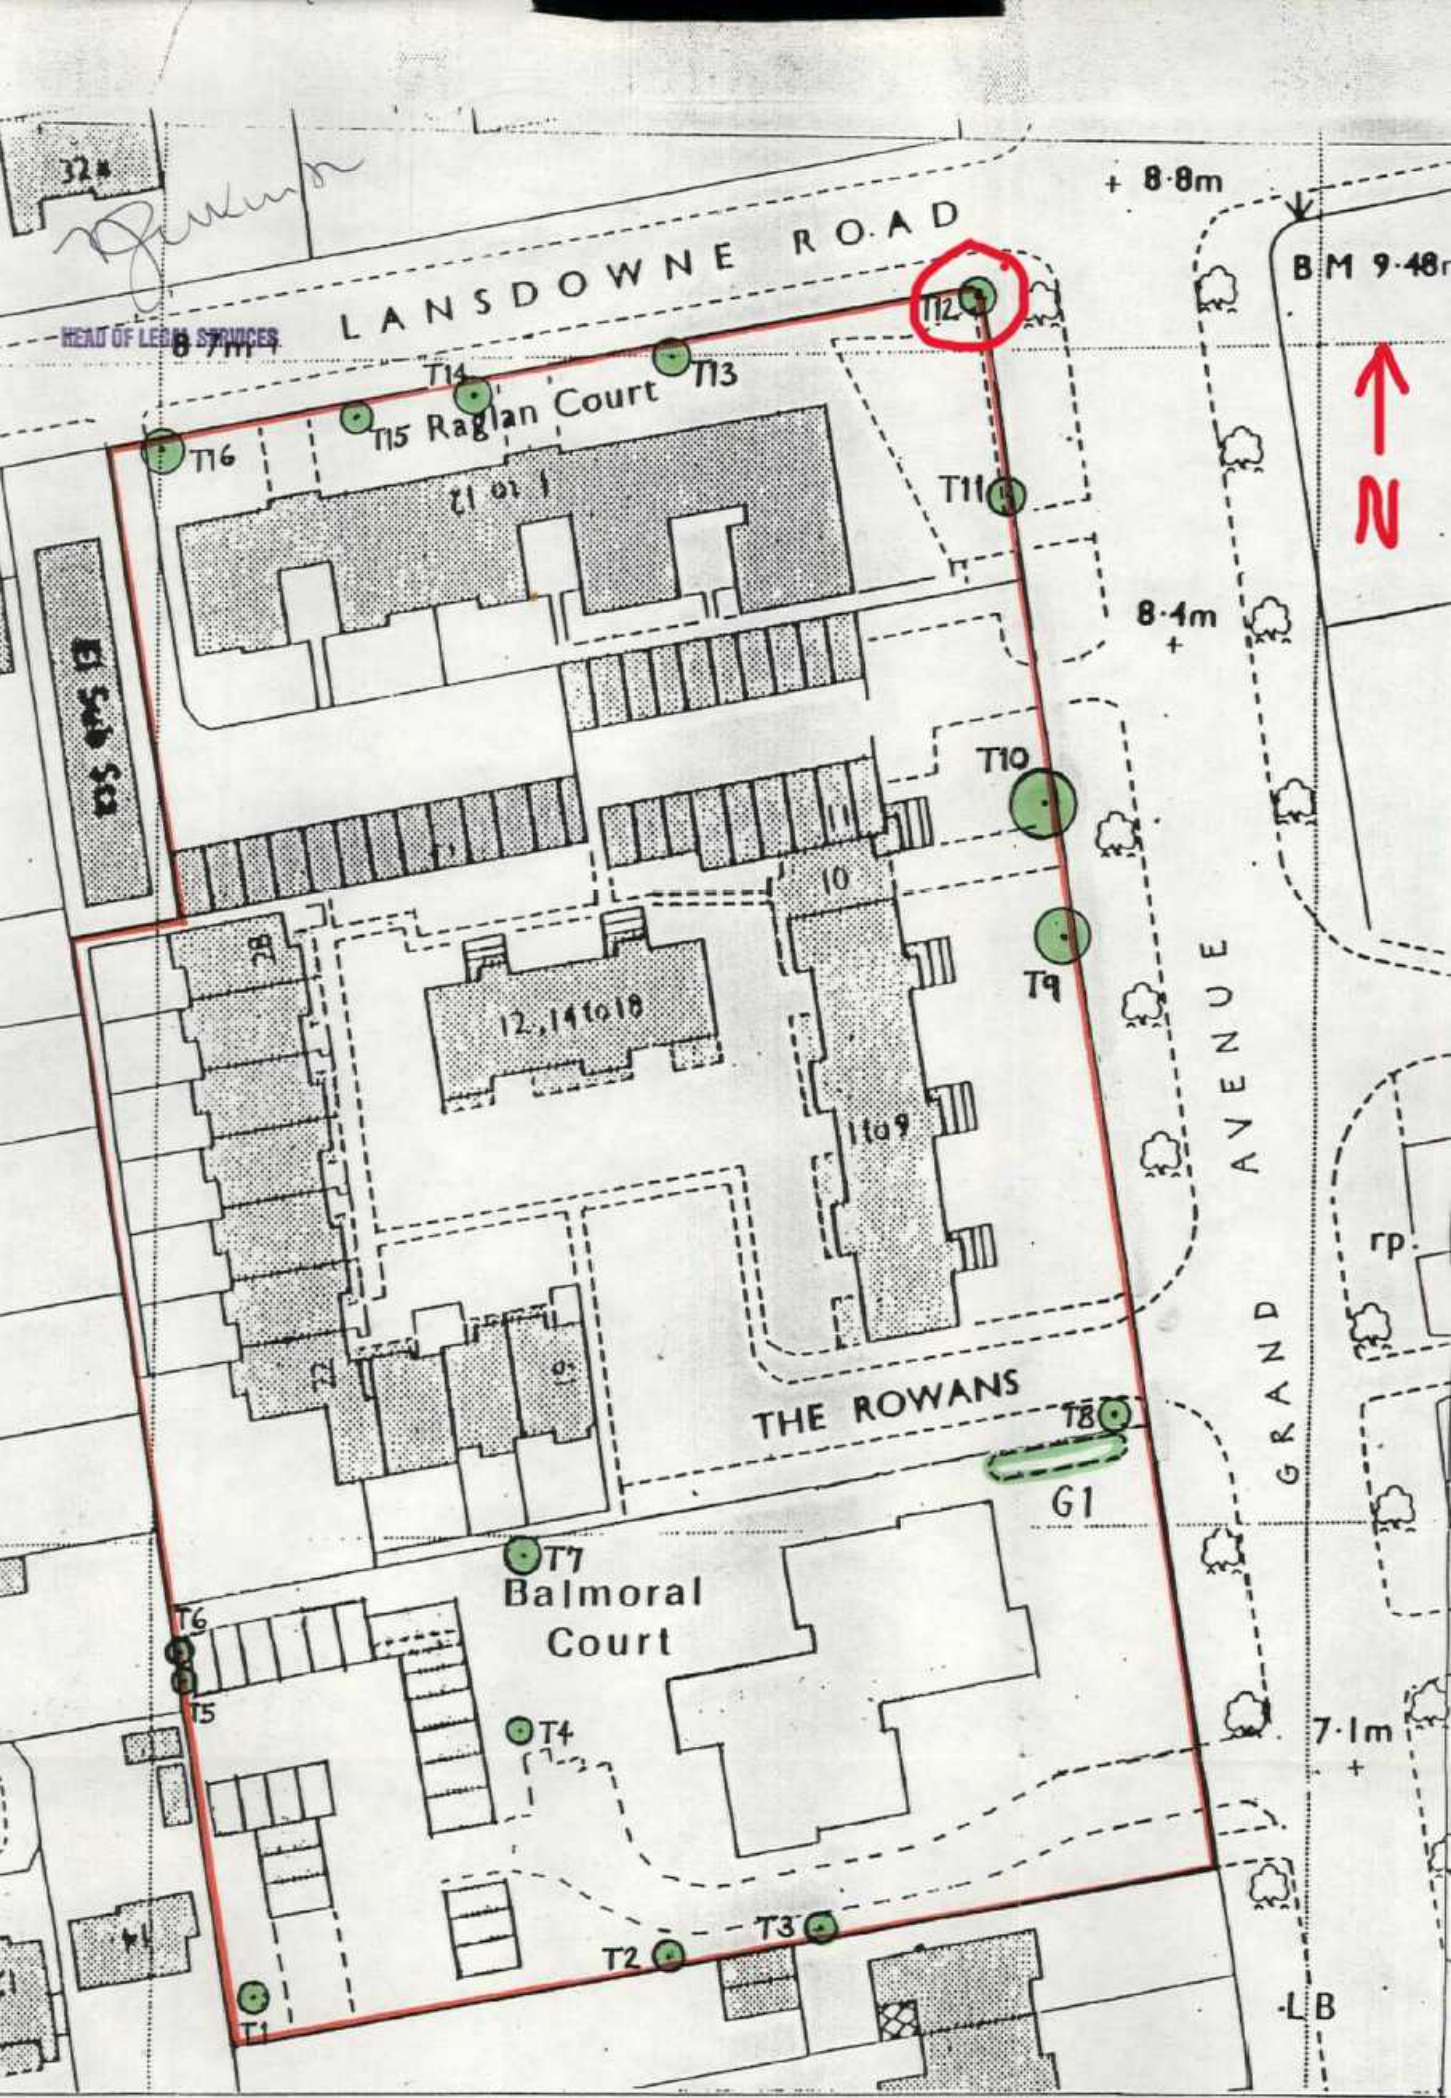

The Worthing Tree Preservation Order No. 8 , 1990

Balmoral Court and The Rowans, Grand Avenue & Raglan Court, Lansdowne Road

A.D. Clarke BA MA MRTPI, Borough Planning Officer, Worthing

March 1990