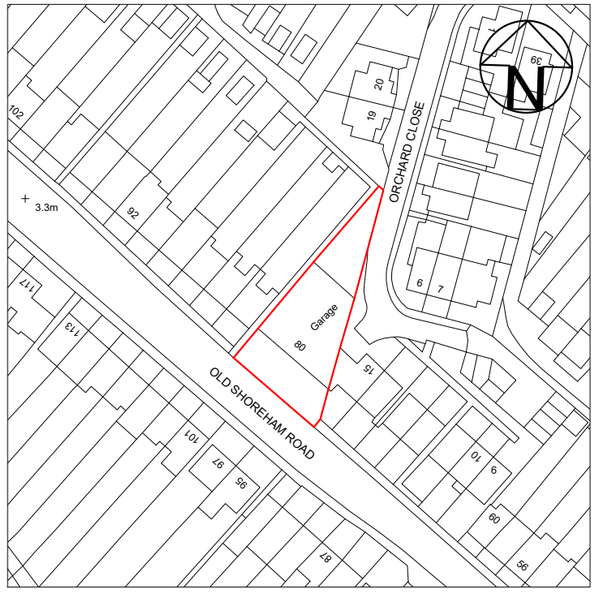



Location Plan

Scale 1:1250 @A3

1:1250

0 25 50 75 100

Scale in Meters

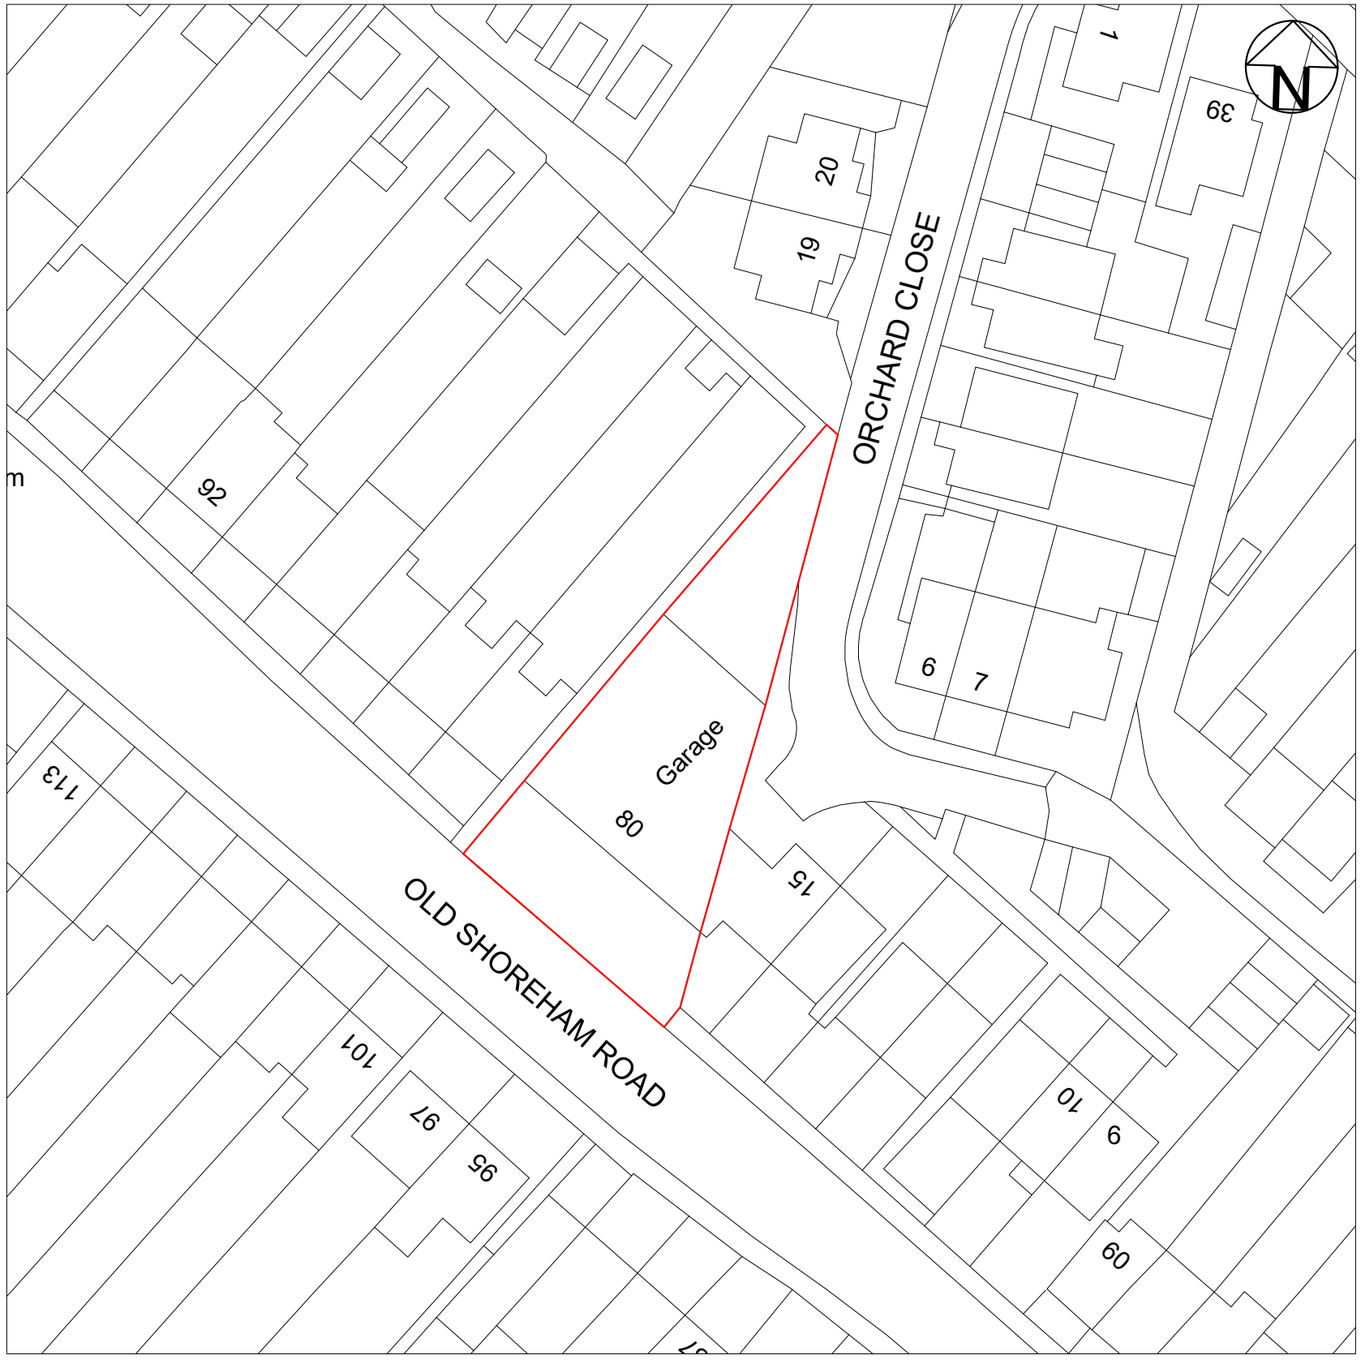

Site Plan

Scale 1:500 @A3

1:500

0 10 20 30 40

Scale in Meters

Notes

Rev.	Date	Revision Detail / Comments

Amendments

RSD
Rob Shepherd Designs
Affordable Building Plans
87a Mile Oak Road, Portslade, Brighton, Sussex. BN41 2PJ
Email:- rob.brightonbuildingplans@gmail.com Tels:- 07917 331264 Web:- www.brightonbuildingplans.co.uk

Client.....
Paul Craig

Project.....
80 Old Shoreham Road, Shoreham

Drawing Title.....
Location & Site Plans

DWG No..... 2016/0025-05

Rev..... A

Drawn By..... RDS

Date..... 07.07.2017

Drawing Scale.....
Varies @ A1/A3

Do Not Scale off Drawings
Check all Dimensions on site before all works are commenced
All Goods, Materials & Workmanship to conform with current Building Regs
© Copyright of Rob Shepherd Designs

Rob Shepherd Designs
Email; rob.brightonbuildingplans@gmail.com Tel; 07917 331264
87a Mile Oak Road, Portslade, Brighton, Sussex. BN41 2PJ