208 Manor Hall Road Site Plan 1:200

VERSION 5
04/05/21

PROPOSED EXTENSION. CHANGED FROM 4m to 3.6m AS RQ

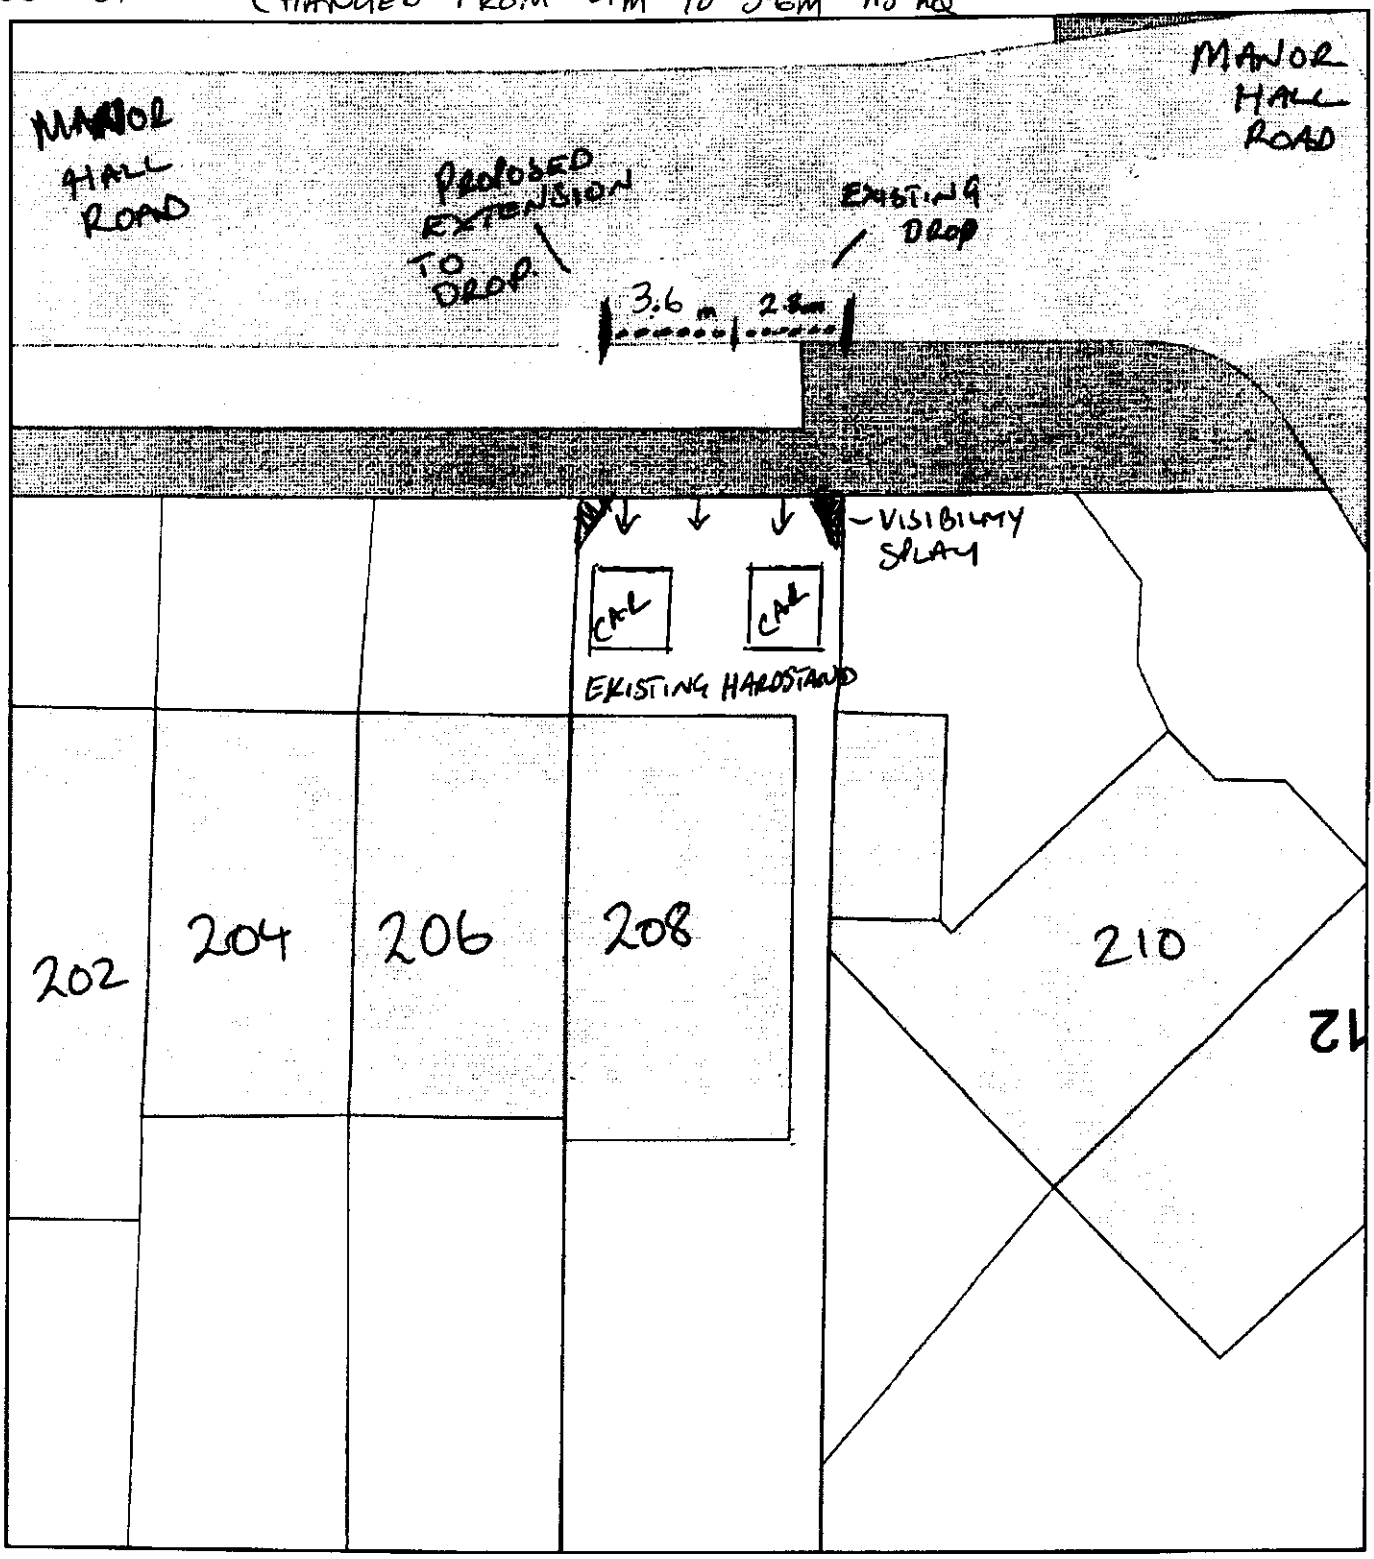

0 10
Metres

N

ReQuestaPlan

Plan Produced for: Mr & Mrs Brigden

Date Produced: 04/05/2021

Plan Reference Number: TQRQM21060213936307

Scale: 1:200 @ A4

© Crown copyright and database rights 2019 OS 100042766