Scale 1:200

0 5 10 15 20 25 30 Metres

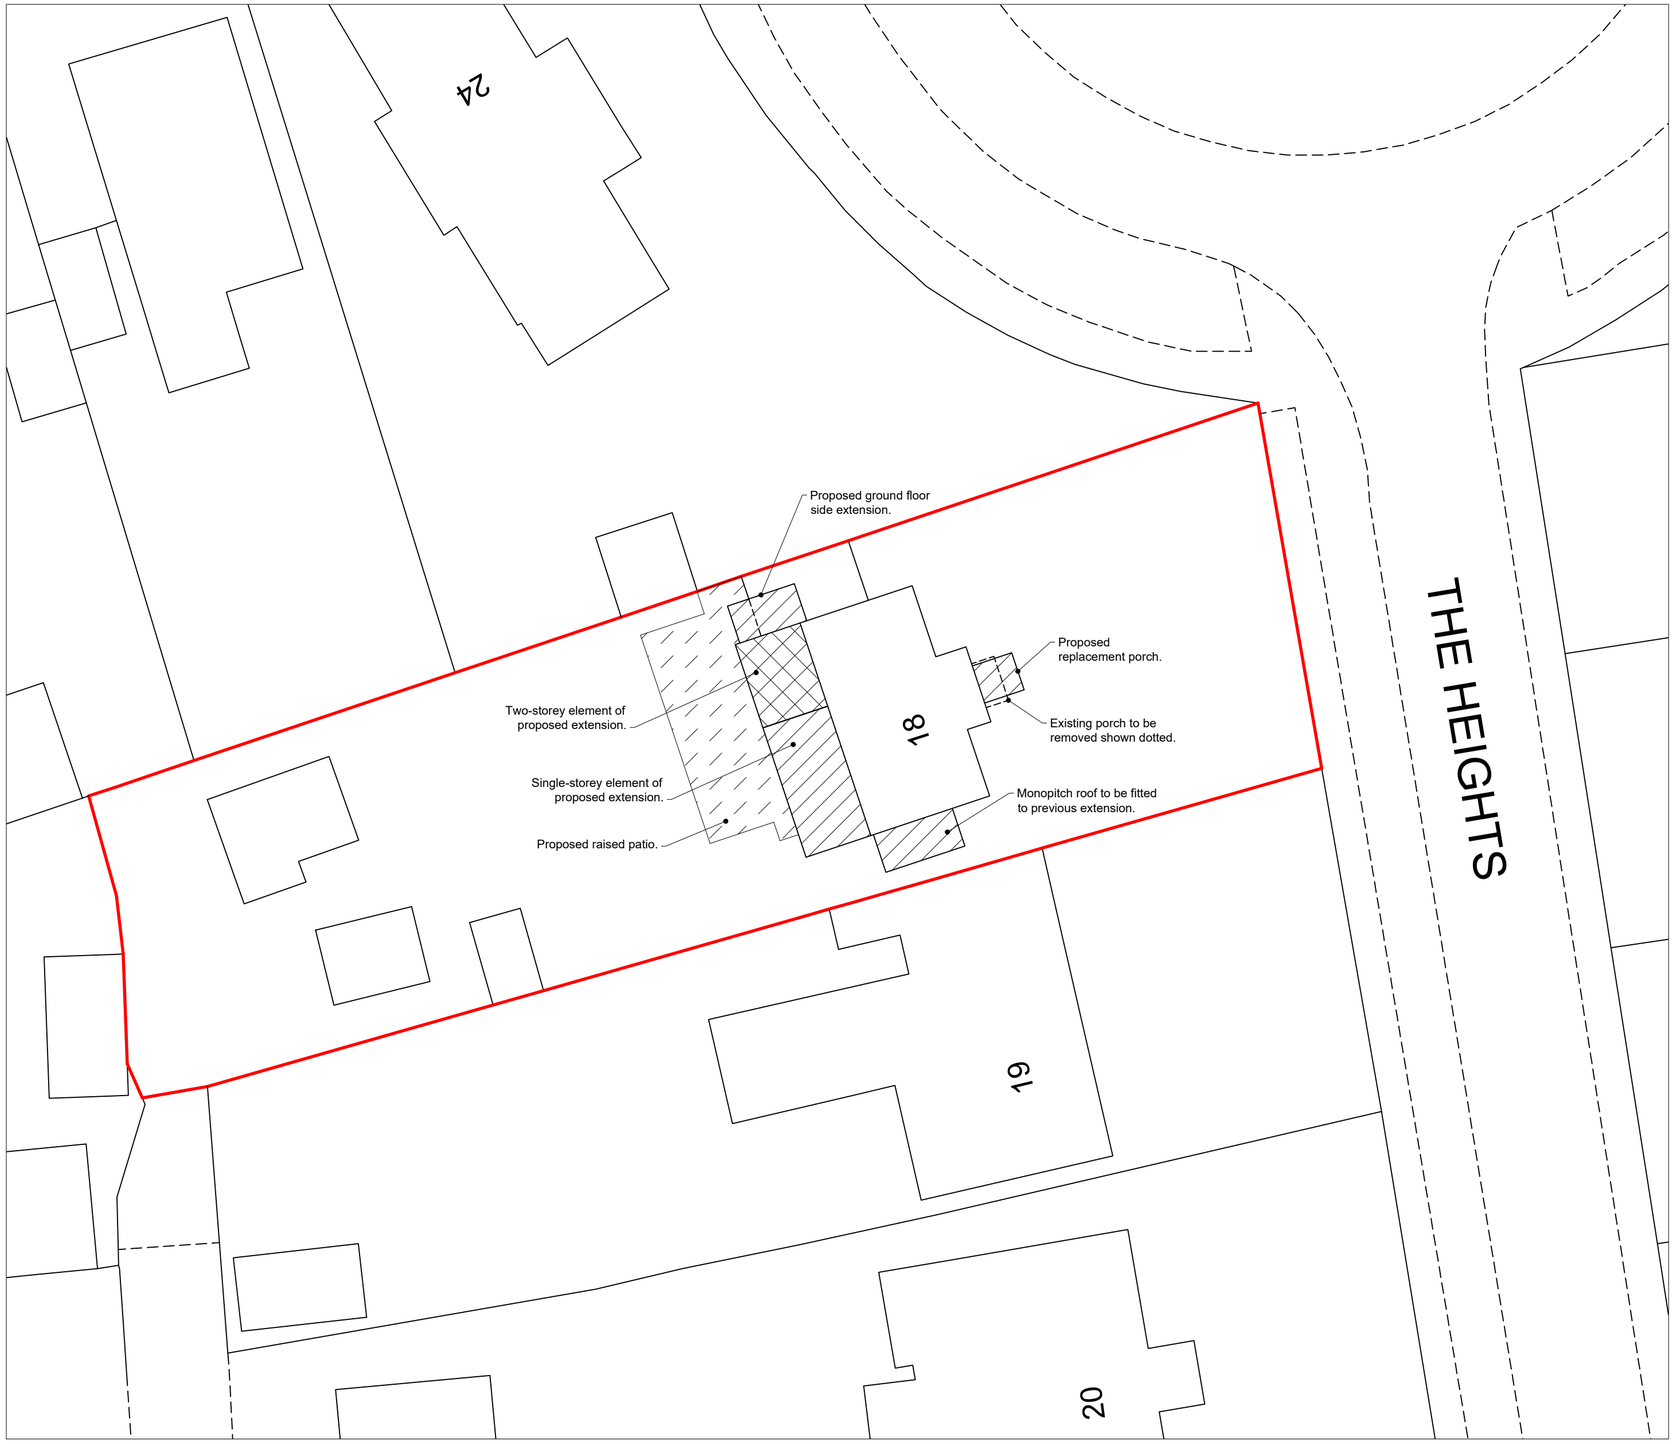

Block Plan
Scale 1:200

Scale 1:1250

0 20 40 60 80 100 Metres

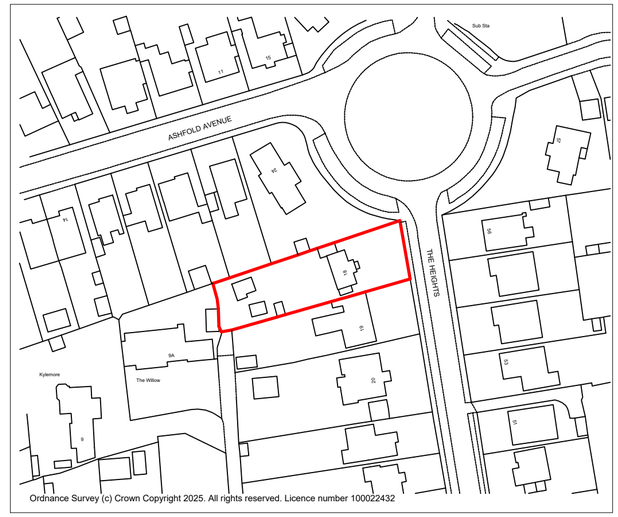

Location Plan
Scale 1:1250

N

Rev:	Description:	Date:
A	First floor rear extension widened, ground floor north side extension added, patio revised.	24.09.25

HORIZON DESIGN
ARCHITECTURAL TECHNOLOGY

Horizon Design Limited
4 High View
Worthing BN13 3DQ
01903 205868
info@horizon-design.co.uk www.horizon-design.co.uk

Client:
Mr Metters

Project:
Extensions and Alterations to:
18 The Heights
Findon Valley
Worthing
West Sussex, BN14 0AL

Drawing title:
Location & Block Plans.

Scale:
1:200 / 1:1250 @ A2

Date: 27.02.25
Drawn: KWF

Drawing number: 3187-03
Revision: A