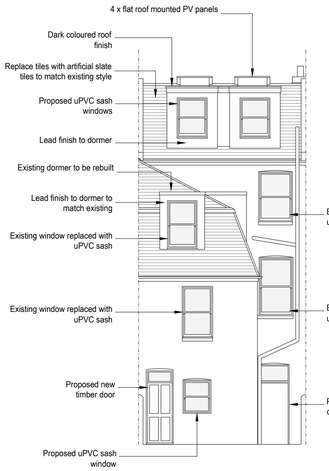

Proposed Rear Elevation (North) 1:100

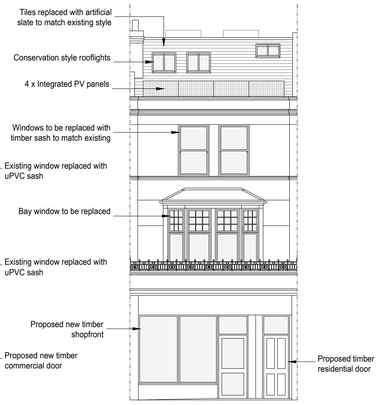

Proposed Front Elevation (South) 1:100

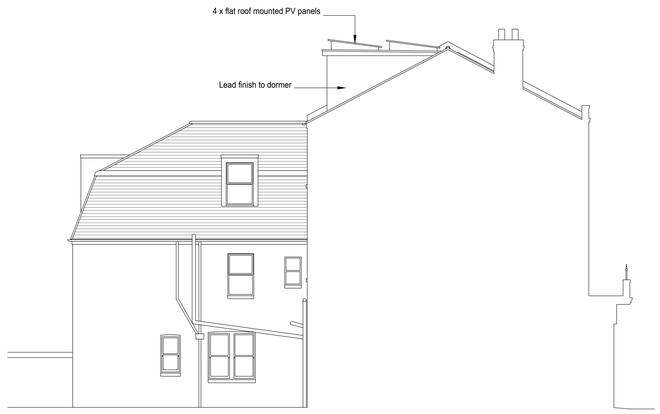

Proposed Side Elevation (West) 1:100

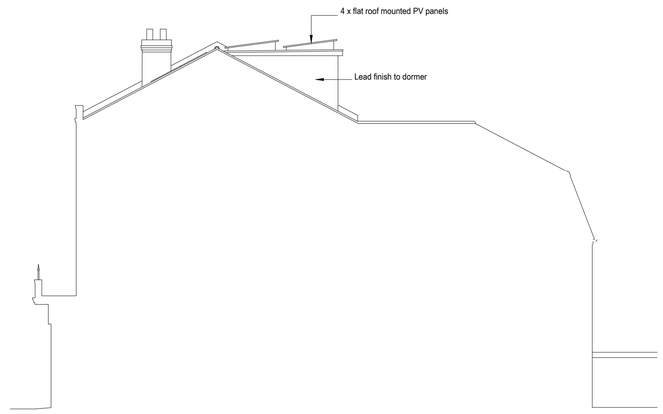

Proposed Side Elevation (East) 1:100

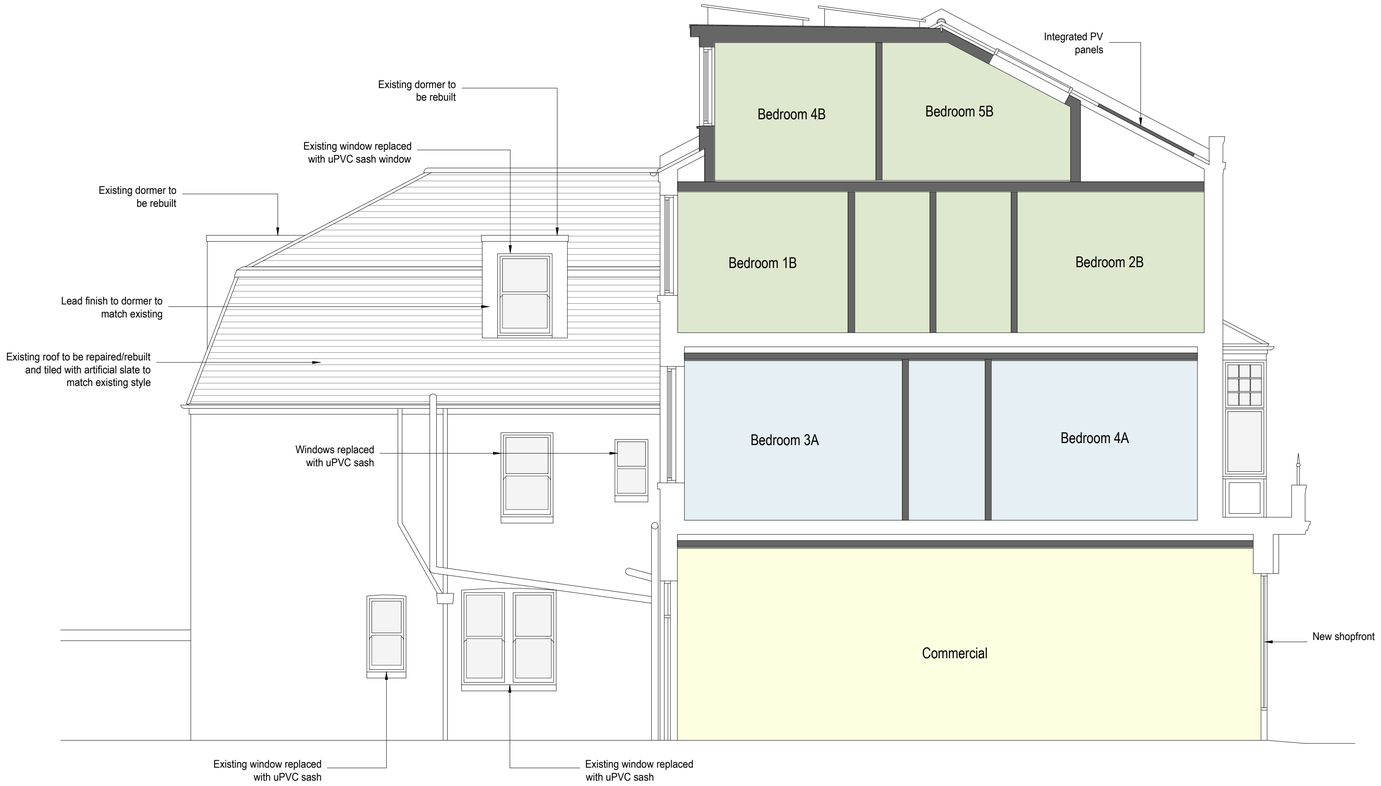

Proposed Sectional Elevation 1:50

Commercial - 39.4m^2

HMO Unit A - 5 Bedroom (5 Person)

HMO Unit B - 5 Bedroom (5 Person)

1:100 0 1 2 3 4 5 6 7 8 9 10m

1:50 0 1 2 3 4 5 6 7 8 9 10m

Rev A 08/09/25 - Addition of side elevations amendments

bpm Architectural Services Ltd.

client	KTLX Ltd
project	39 Brighton Road Worthing BN11 3EF
project ref: 3094	Drawing No. 04A
drawing title	Proposed elevations and sectional elevation
drawn by	AW
date July 25	scale 1:50/100@ A1
	www.bpmnet.co.uk info@bpmnet.co.uk

Do not scale off drawing, check all dimensions on site before all work is commenced

All goods materials workmanship to conform with current building regs BSS and COP's