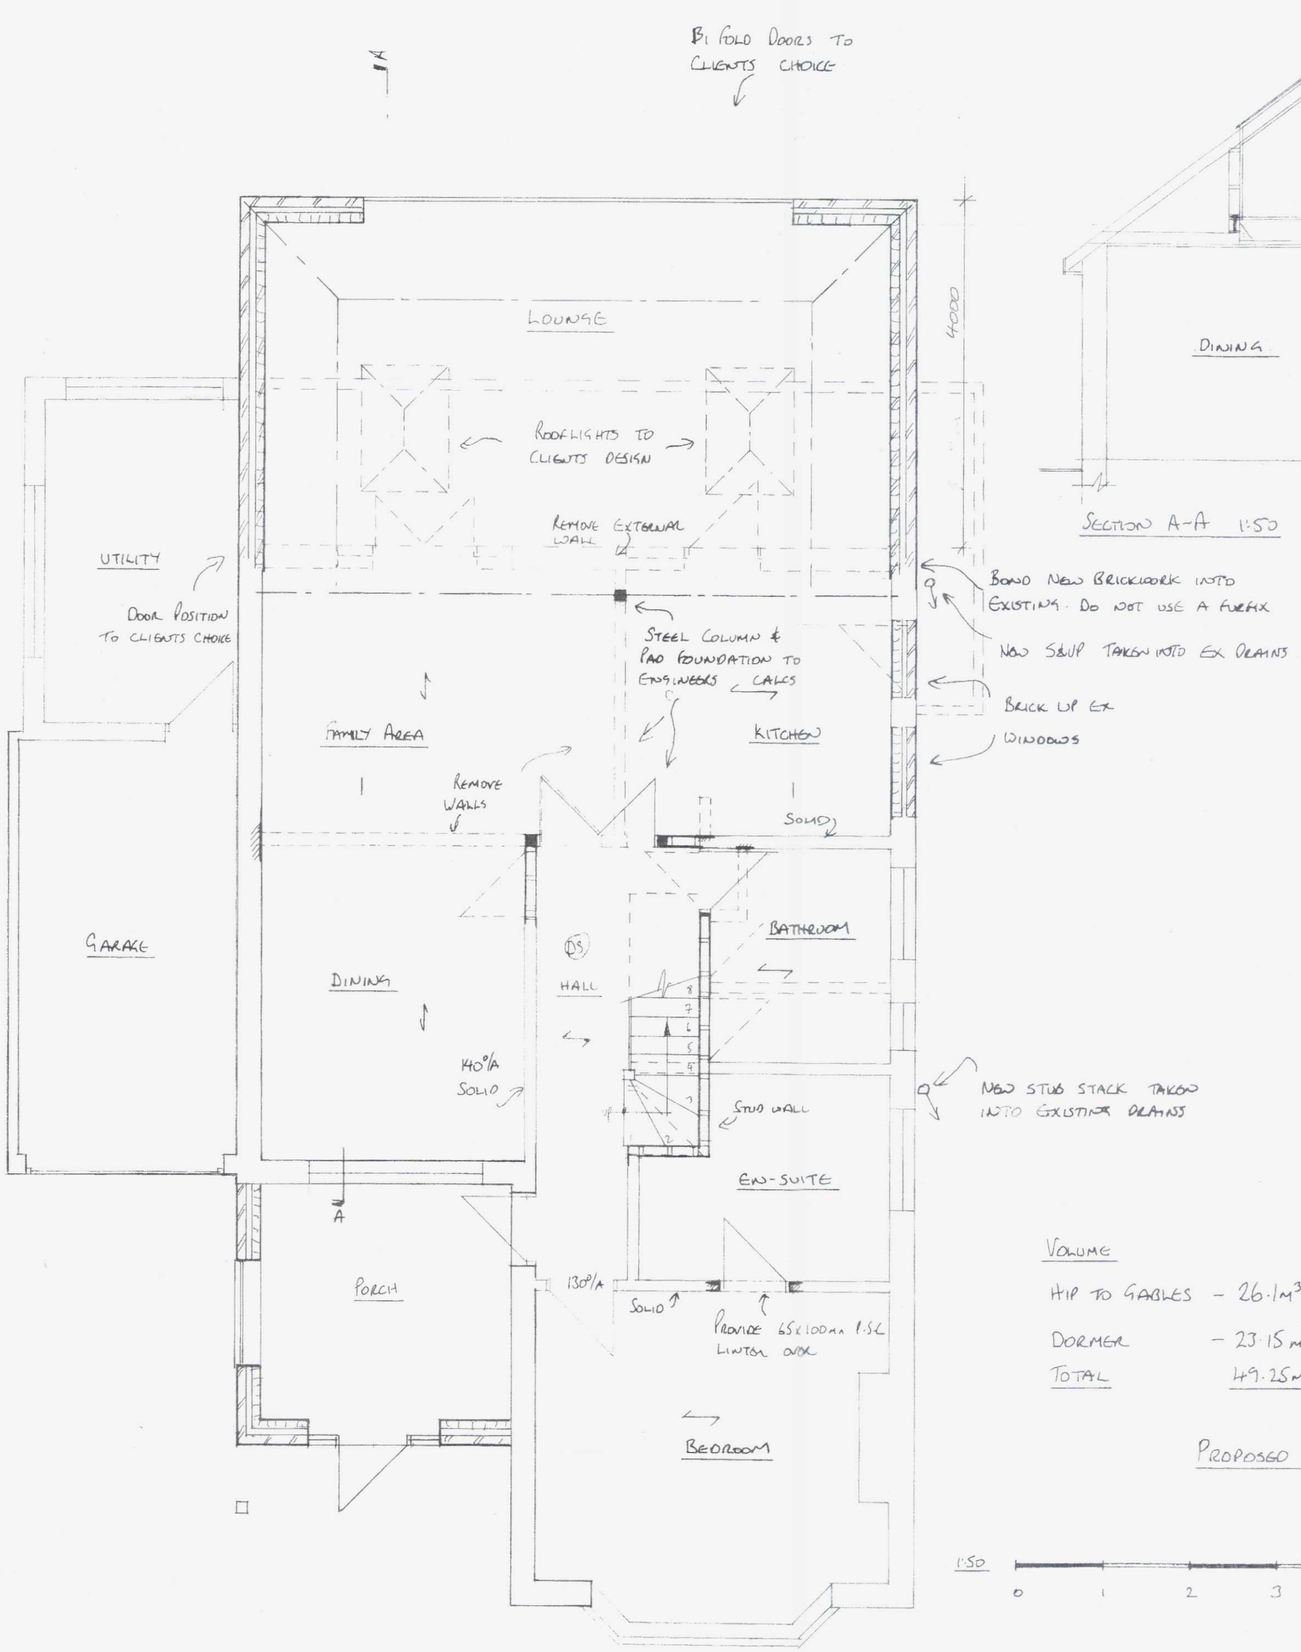

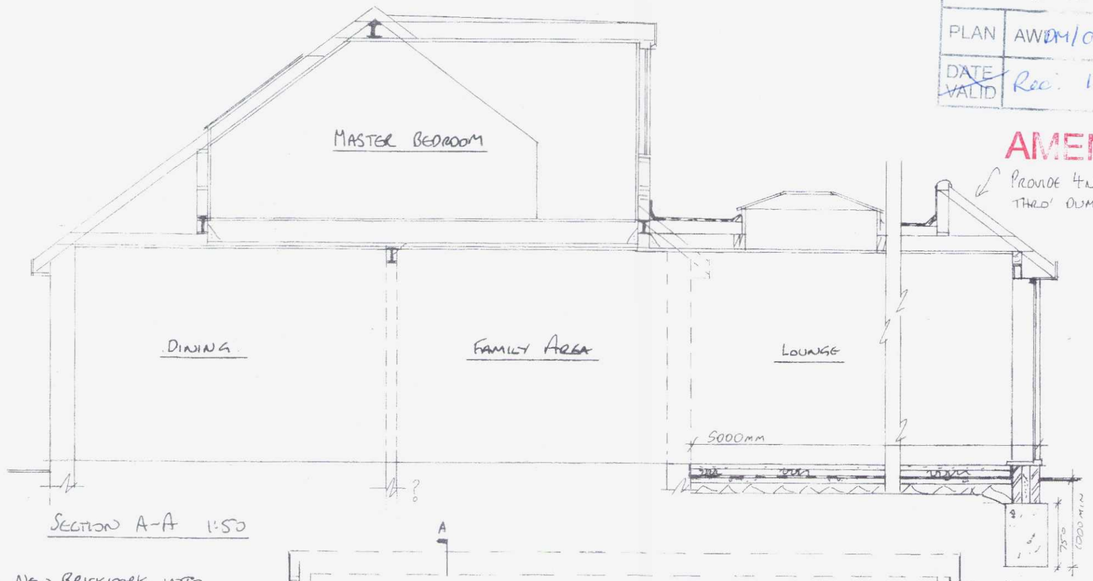

Section A-A 1:50

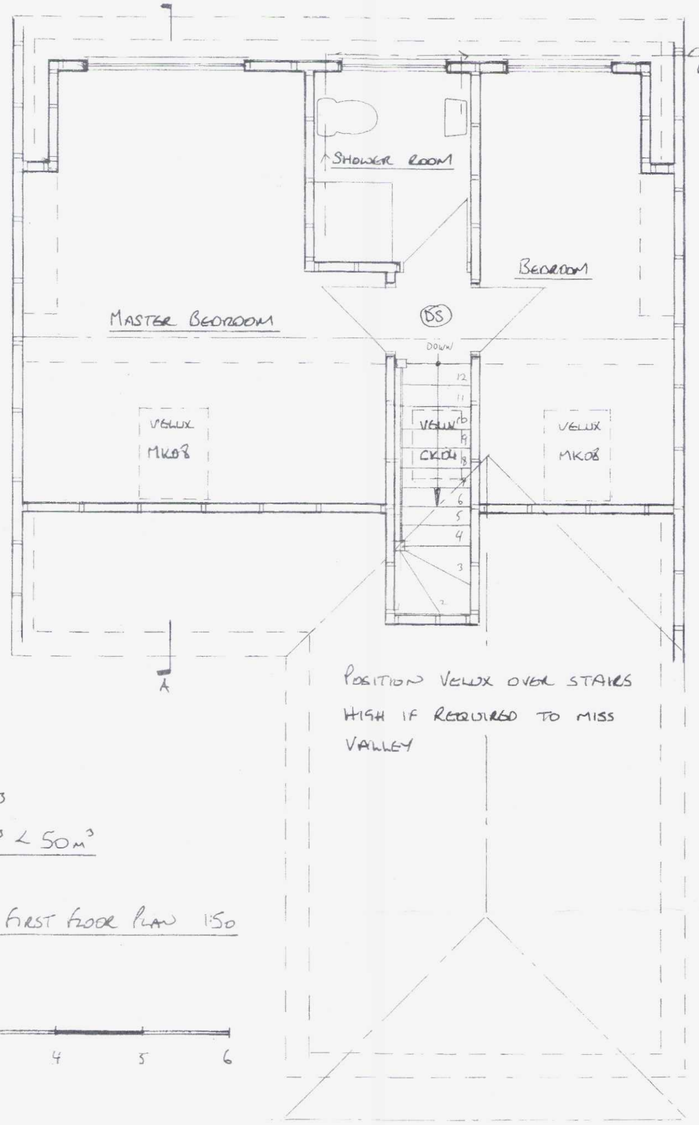

Volume

Hip to Gables	– 26.1m³
Dormer	– 23.15m³
Total	49.25m³ < 50m³

Proposed First Floor Plan 1:50

1:50 0 1 2 3 4 5 6

ADU[illegible]RTHING PLAN[illegible] SERVICES

PLAN	AWDM/0434/16
DATE VALID	Rec: 15/6/16

AMENDMENT

NORTH

A2

The Party Wall etc. Act 1996
The property owner is reminded of their duty to serve notices on all adjoining owners.
Structure
Read in conjunction with structural engineers calculations.

NOTES:

ADDRESS: 47 Barfield Park, Lancing
CLIENT: Mr & Mrs Whittington
DATE: Sept 2015
DRAWING No: BSB/15/353/A
PROJECT: Rooms in Roof & Rear Extension

Steve Barrett
C.Build E, CABE, MFPWS, Assoc RICS
Tel: 07519 384248
e.mail: bsbpartywalls@yahoo.co.uk
web: bsbpartywallservices.co.uk

BSB PARTY WALL AND ARCHITECTURAL SERVICES