ONLY FIGURED DIMENSIONS TO BE USED FOR CONSTRUCTION PURPOSES. ALL DIMENSIONS ARE TO BE CHECKED ON SITE PRIOR TO INSTALLATION AND THE ARCHITECT IS TO BE NOTIFIED OF ANY DISCREPENCIES.

© This drawing is copyright and must not be reproduced without the written consent of the Architect.

REV	DATE	DESCRIPTION
A	17.10.23	General amendments
B	18.10.23	Planning issue
C	01.12.23	Depth of garage building increased by 625mm

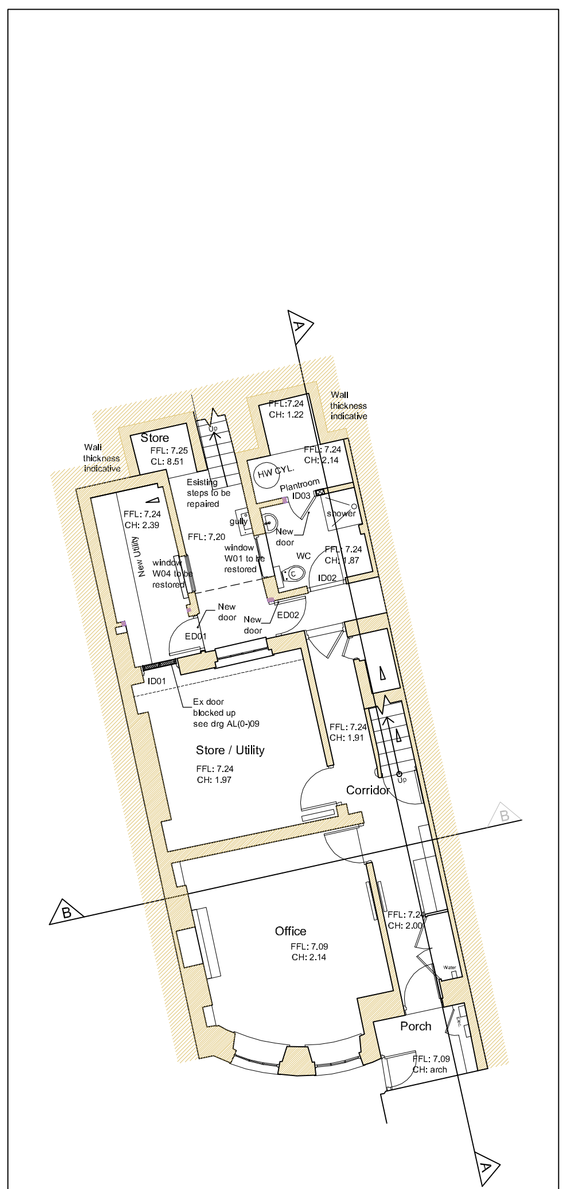

1:100 Lower ground floor plan as proposed

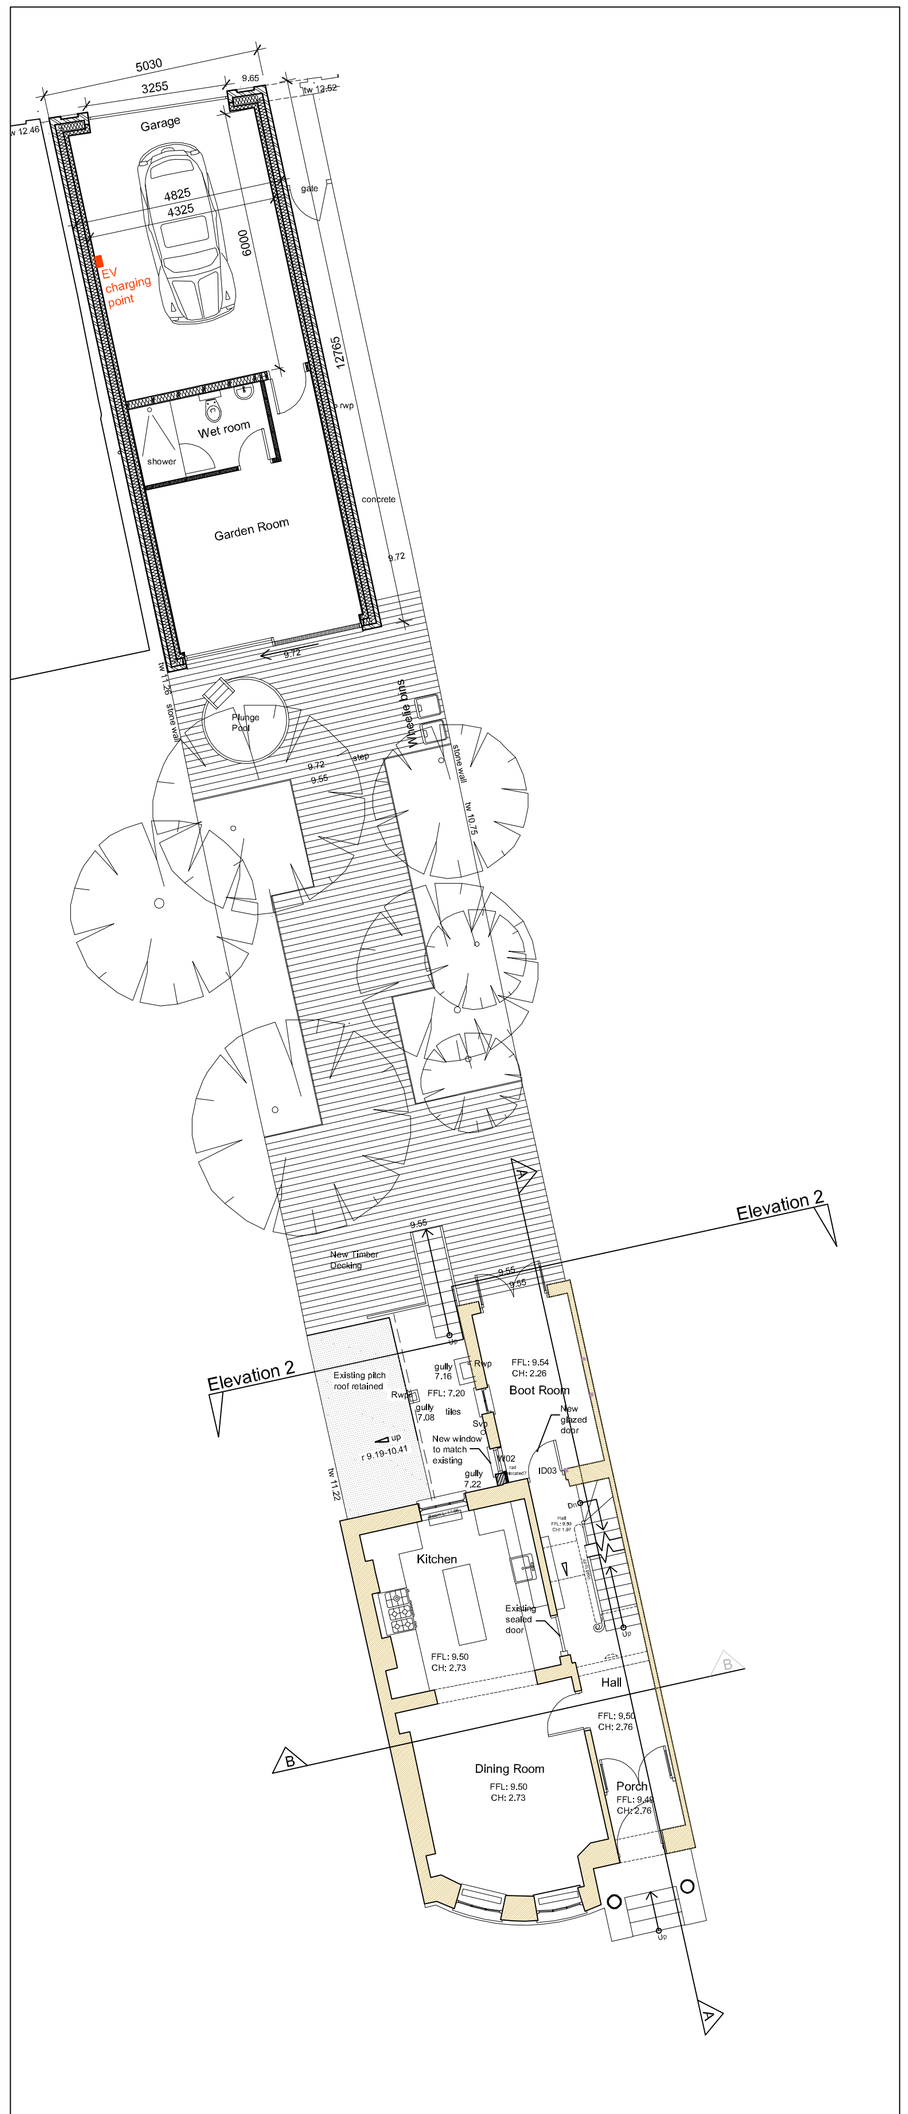

1:100 Ground floor plan & garage ground floor plan as proposed

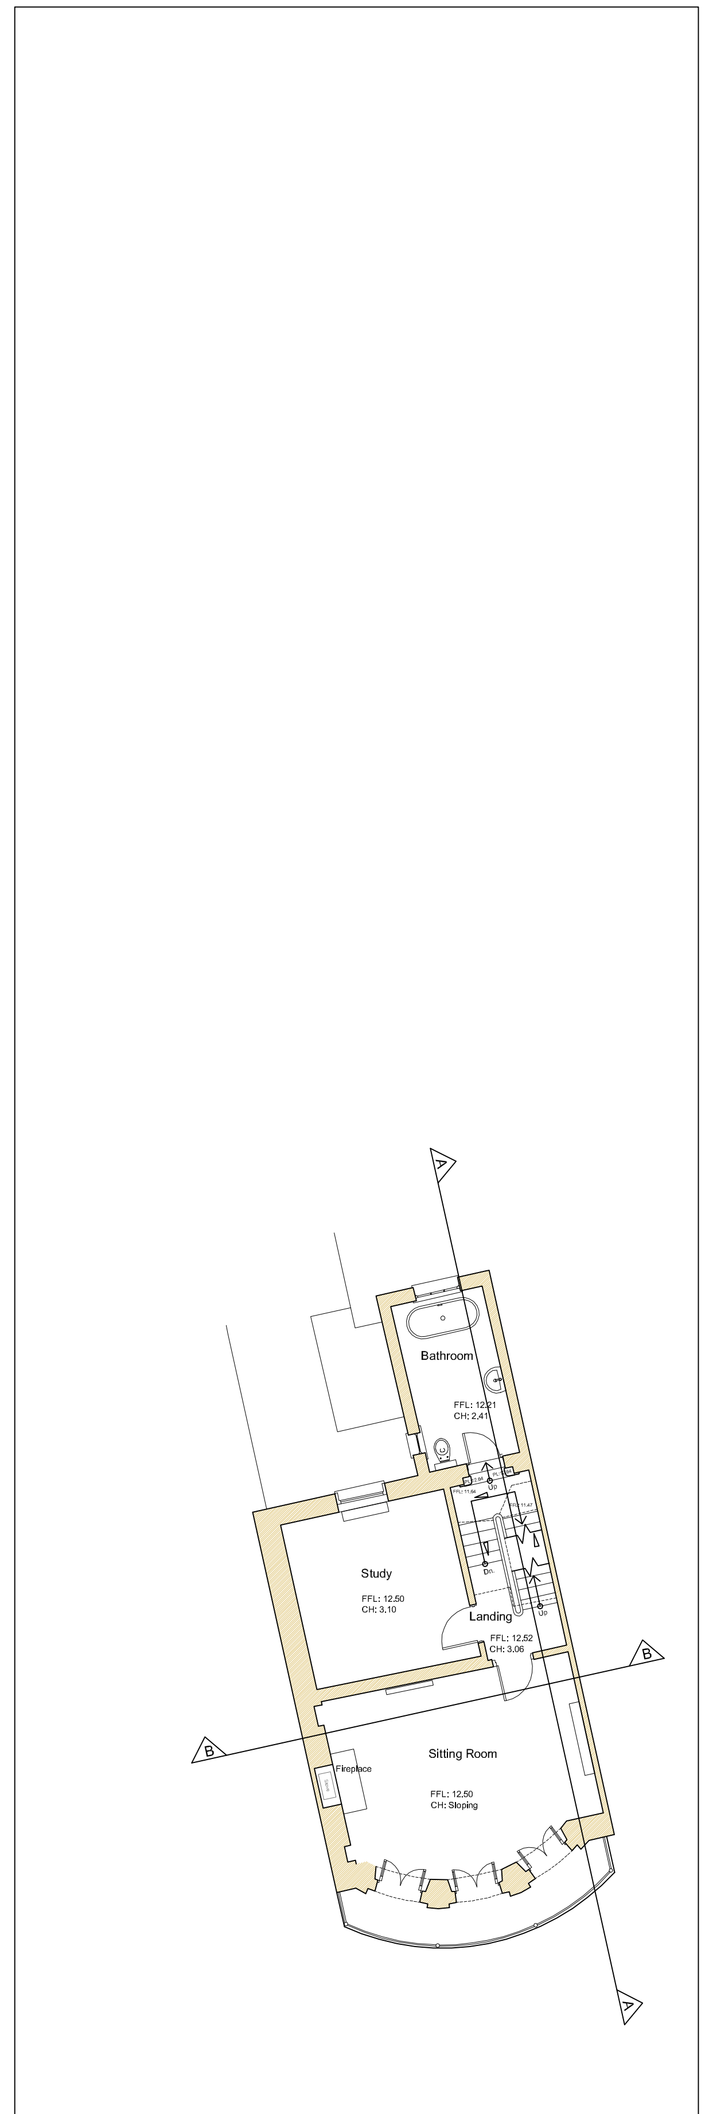

1:100 First floor plan

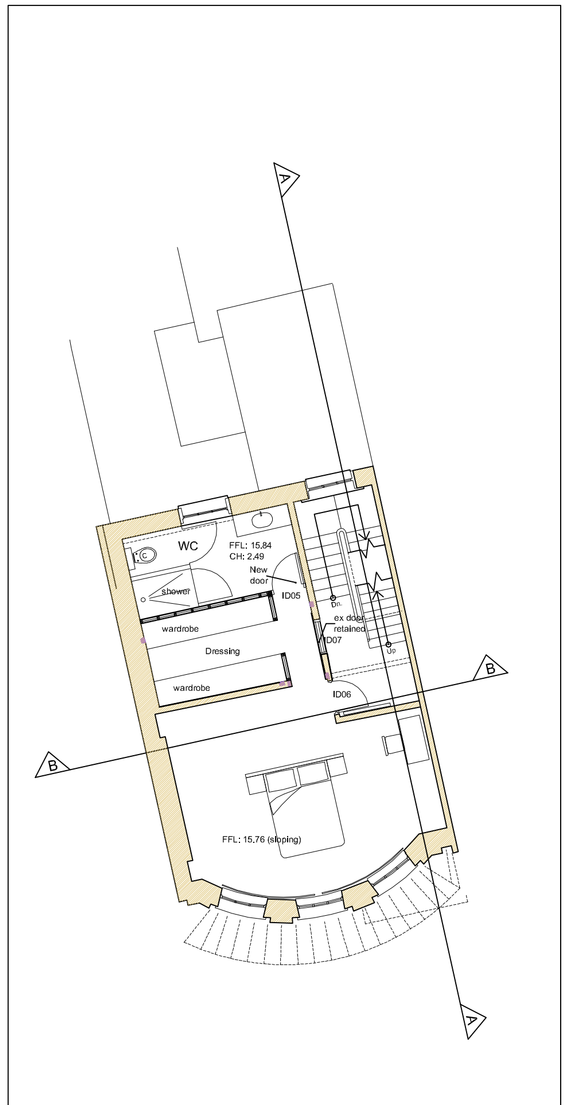

1:100 Second floor plan as proposed

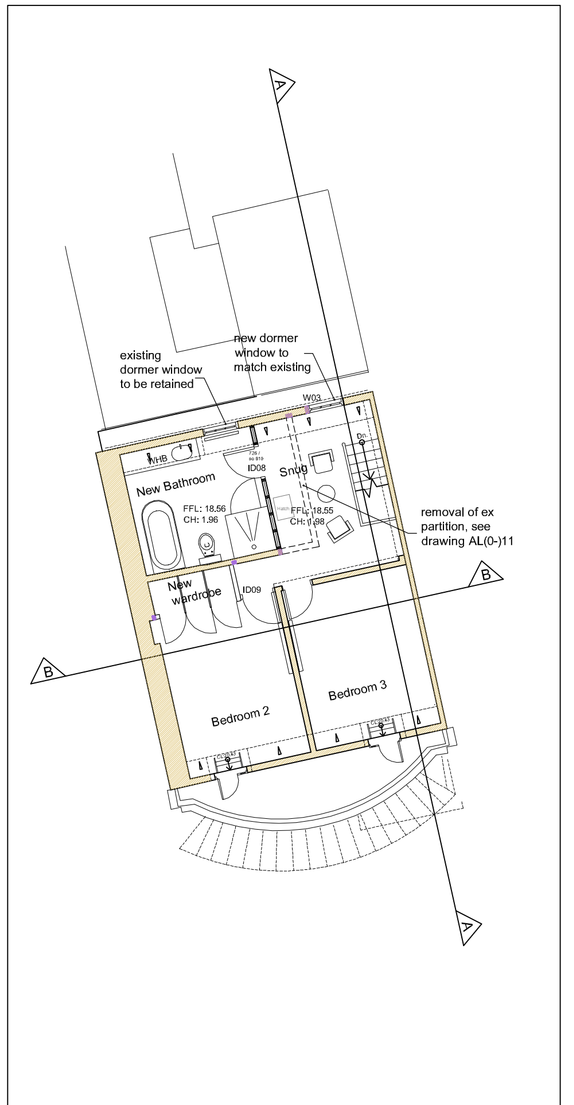

1:100 Third floor plan as proposed

Scale Bar 1:100

0 1 2 3 4 5 10m

PLANNING

14 Ambrose Place, Worthing

Plans as proposed

saville jones | architects

DWG: \DRAWINGS\PROFORM\SJA_A1_50.DWG

date:	October 2023	23015	AL(0-)	07C
scale:	1 : 100 @A1			