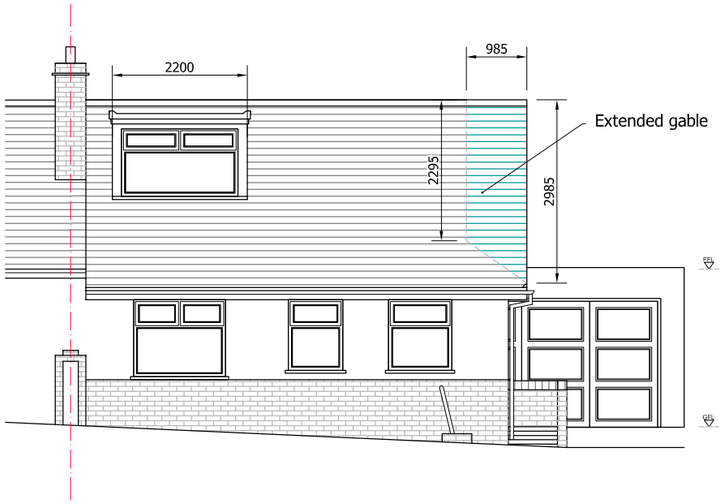

PROPOSED FRONT (WEST) ELEVATION
scale 1:100

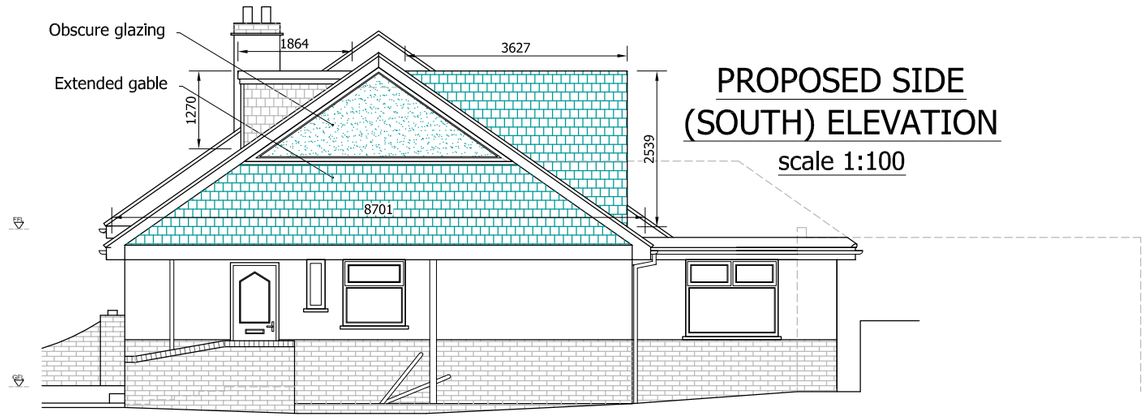

PROPOSED SIDE (SOUTH) ELEVATION
scale 1:100

Dormer D1 Volume Calculation	
VOLUME= ½(DxHxW)	
Depth	3.62m
Height	2.53m
Width	6.8m
VOLUME = 31.14m³	

D H W

TOTAL VOLUME = 41.2m3 + EXISTING FRONT (43.8m³) =

Ext. gable volume Calculation (3D)
ADDITIONAL VOLUME = 10.06m3

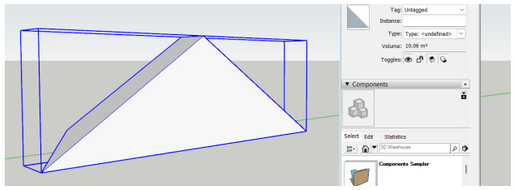

Existing Front Dormer	
VOLUME= ½(DxHxW)	
Depth	1.86m
Height	1.27m
Width	2.2m
VOLUME = 2.6m³	

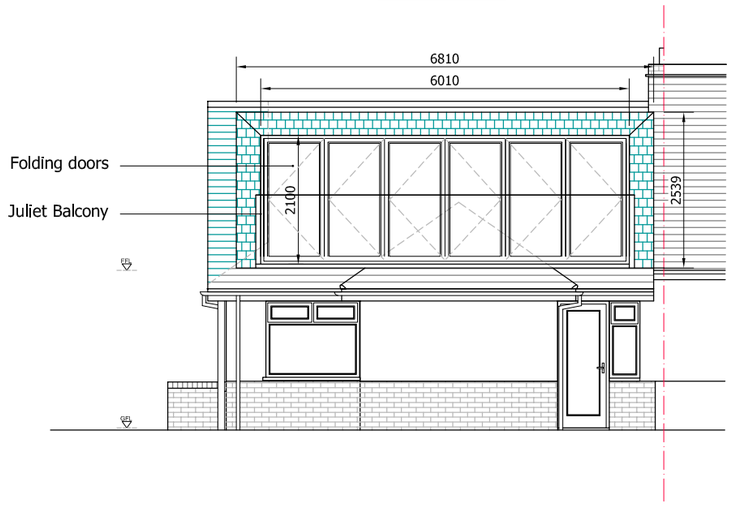

PROPOSED REAR (EAST) ELEVATION
scale 1:100

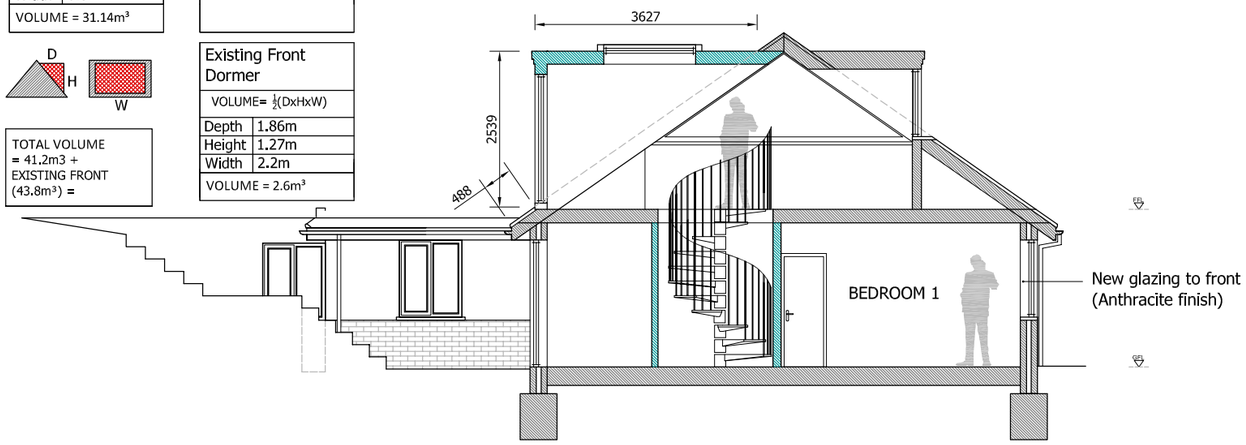

PROPOSED SIDE (NORTH) ELEVATION
scale 1:100

0 1 2 3 4 5 6 7 8 9 10m 1:100
LINEAR SCALE

CADGUYS ARCHITECTURAL SERVICES

CAD GUYS

07512090919
www.cadguys.co.uk
sonny@cadguys.co.uk

15-17 Middle Street,
Brighton, BN1 1AL
T: 0751 20 90 919
E: Sonny@cadguys.co.uk
W: www.cadguys.co.uk

Project: 54 HILLRISE AVENUE, SOMPTING, LANCING, BN15 0LU

Drawing Title	Date	Scale	Project No.	Drawing No.	Drawn by/Checked by
Proposed Elevations	MAY-2025	1:100/A3	CG-340	PD/05	SM

Rev	Date	Details
A	200324	Initial drawings sent out for review
B	250324	Revised design
C	020525	Ex. front dormer inc. calcs

Dimensions to be verified on site by contractor prior to commencement of work

This is the copyright of the practice and may not be reproduced in part or in whole without the prior written consent of the practice.