



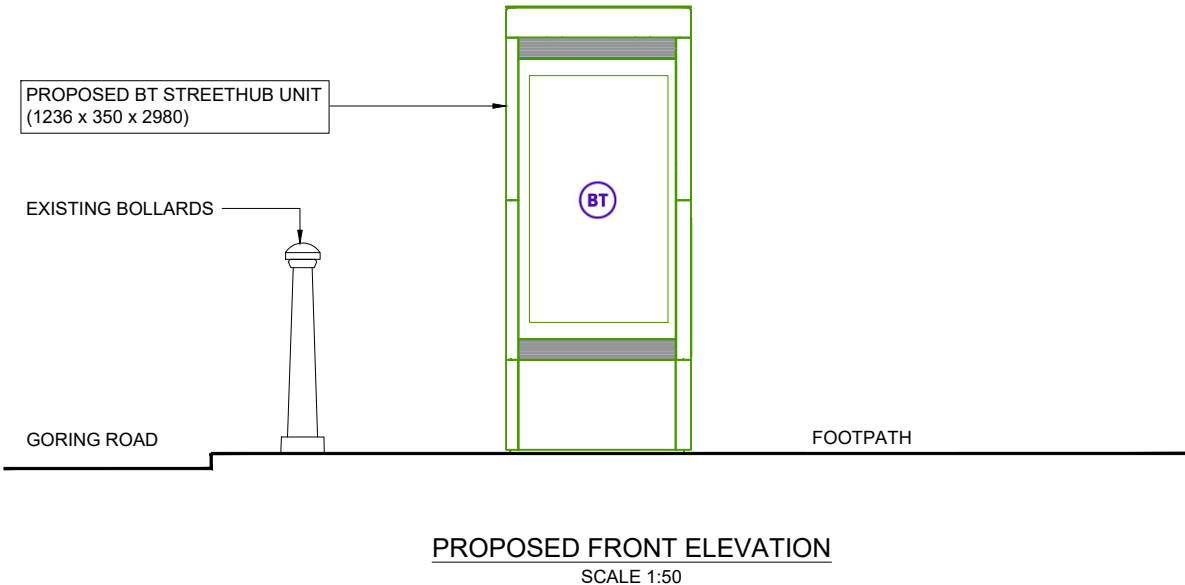

PROPOSED PHOTOMONTAGE
NTS

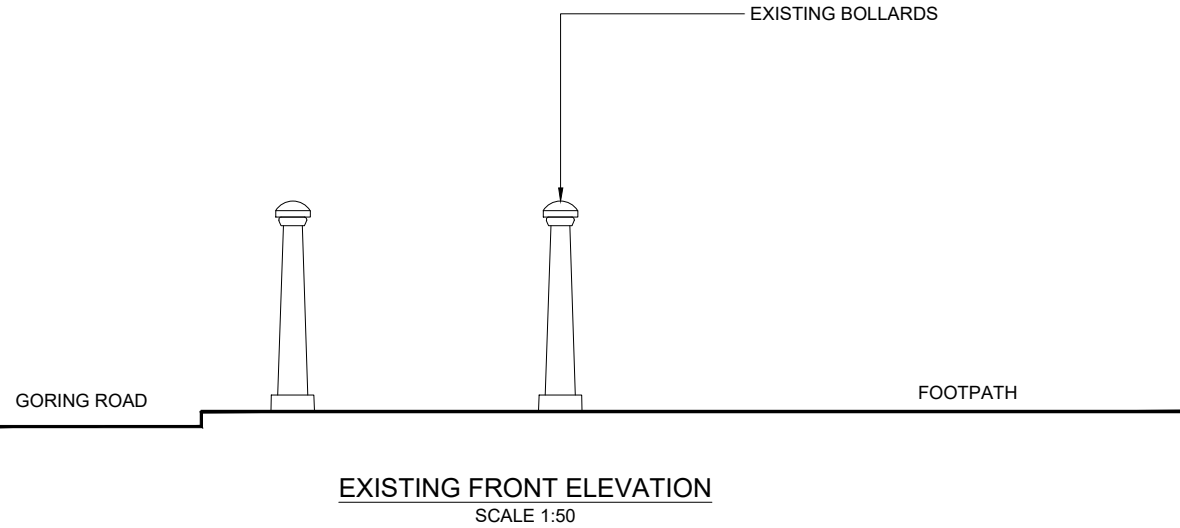

GENERAL NOTES

Use written dimensions only, do not scale from drawing. Use latest revision of all referenced information.

LAT 50.813529	LONG -0.4013968
---------------	-----------------

A	22-04-2026	New BT Streethub Structure	AKN	ADN
Rev	Date	Description	Drawn	Chkd
				
				
Drg Status PLANNING				
Cell No. & Name WRT-111				
Site Name & Address Pavement o/s 14 Goring Road, Worthing, BN12 4AL				
Drawing Title EXISTING AND PROPOSED ELEVATIONS				
Scale 1:50		Date 22-04-2026		
Drawn By AKN		Checked By ADN		
Drawing Number 003			Revision A	