

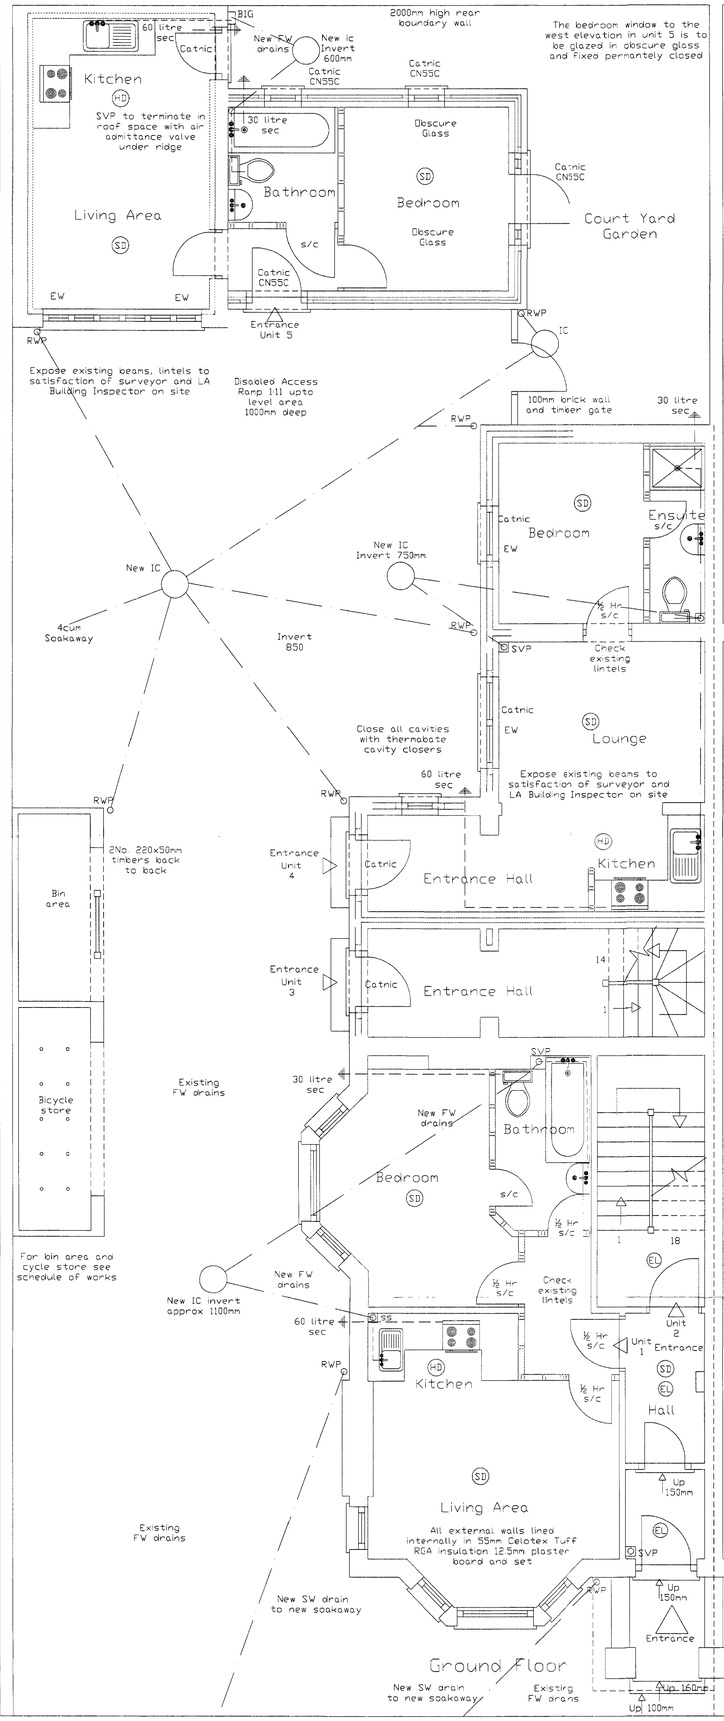


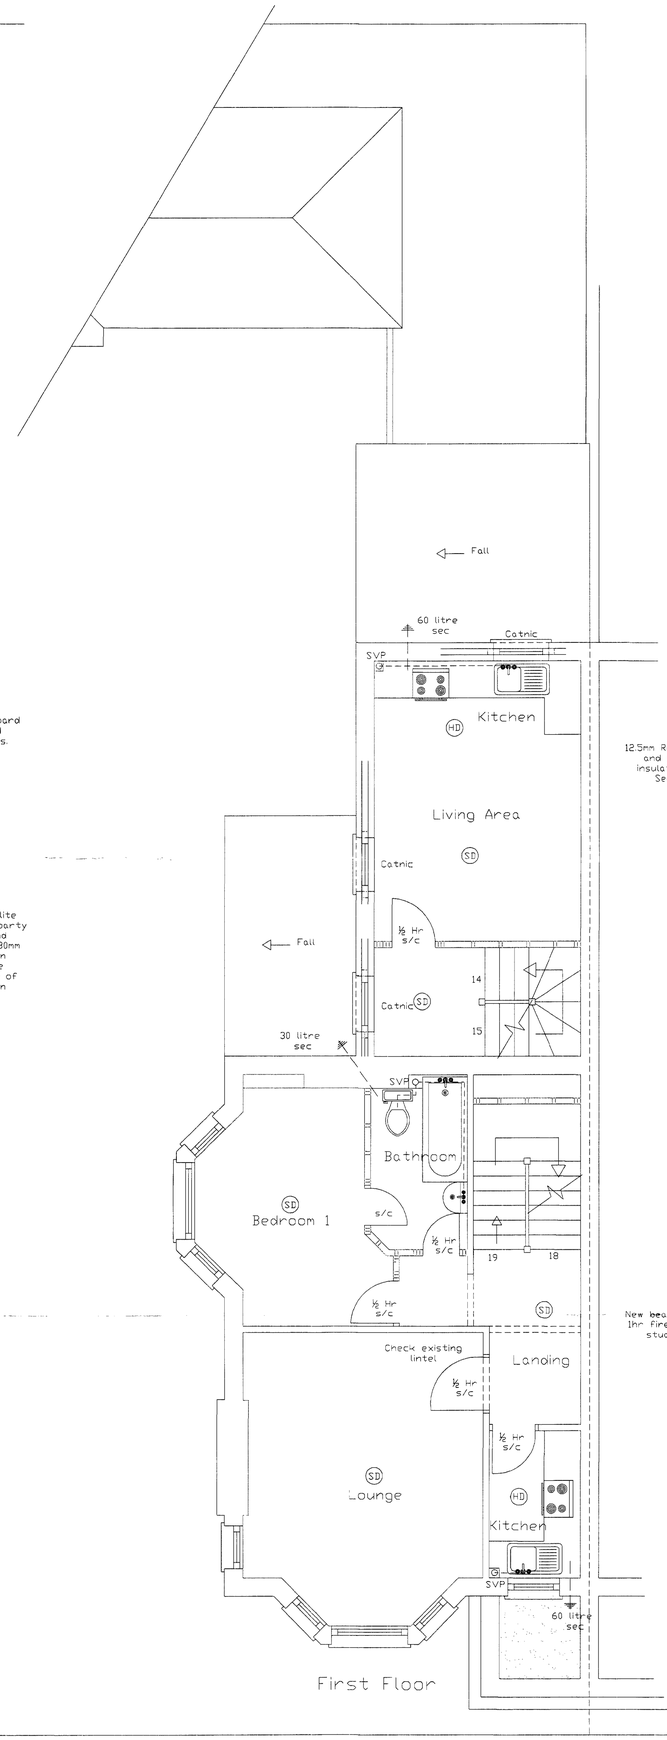

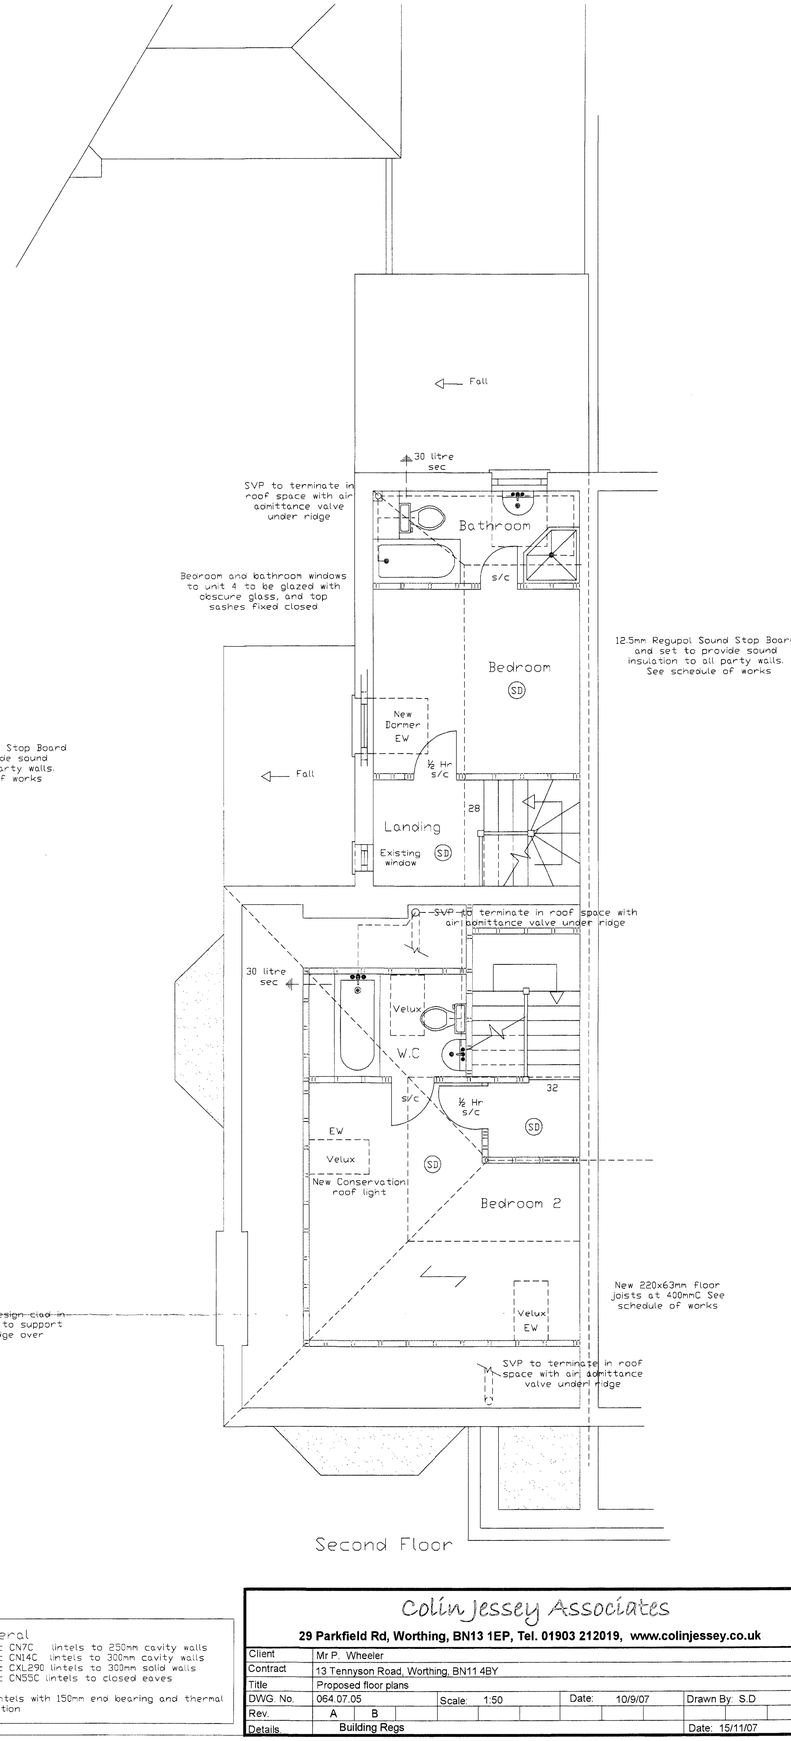

General

Catnic CN7C lintels to 250mm cavity walls
Catnic CN14C lintels to 300mm cavity walls
Catnic CXL290 lintels to 300mm solid walls
Catnic CN55C lintels to closed eaves

All Lintels with 150mm end bearing and thermal insulation

Colin Jessey Associates

29 Parkfield Rd, Worthing, BN13 1EP, Tel. 01903 212019, www.colinjessey.co.uk

Client	Mr P. Wheeler					
Contract	13 Tennyson Road, Worthing, BN11 4BY					
Title	Proposed floor plans					
DWG. No.	064.07.05	Scale: 1:50	Date: 10/9/07	Drawn By: S.D		
Rev.	A B					
Details	Building Regs			Date: 15/11/07		